
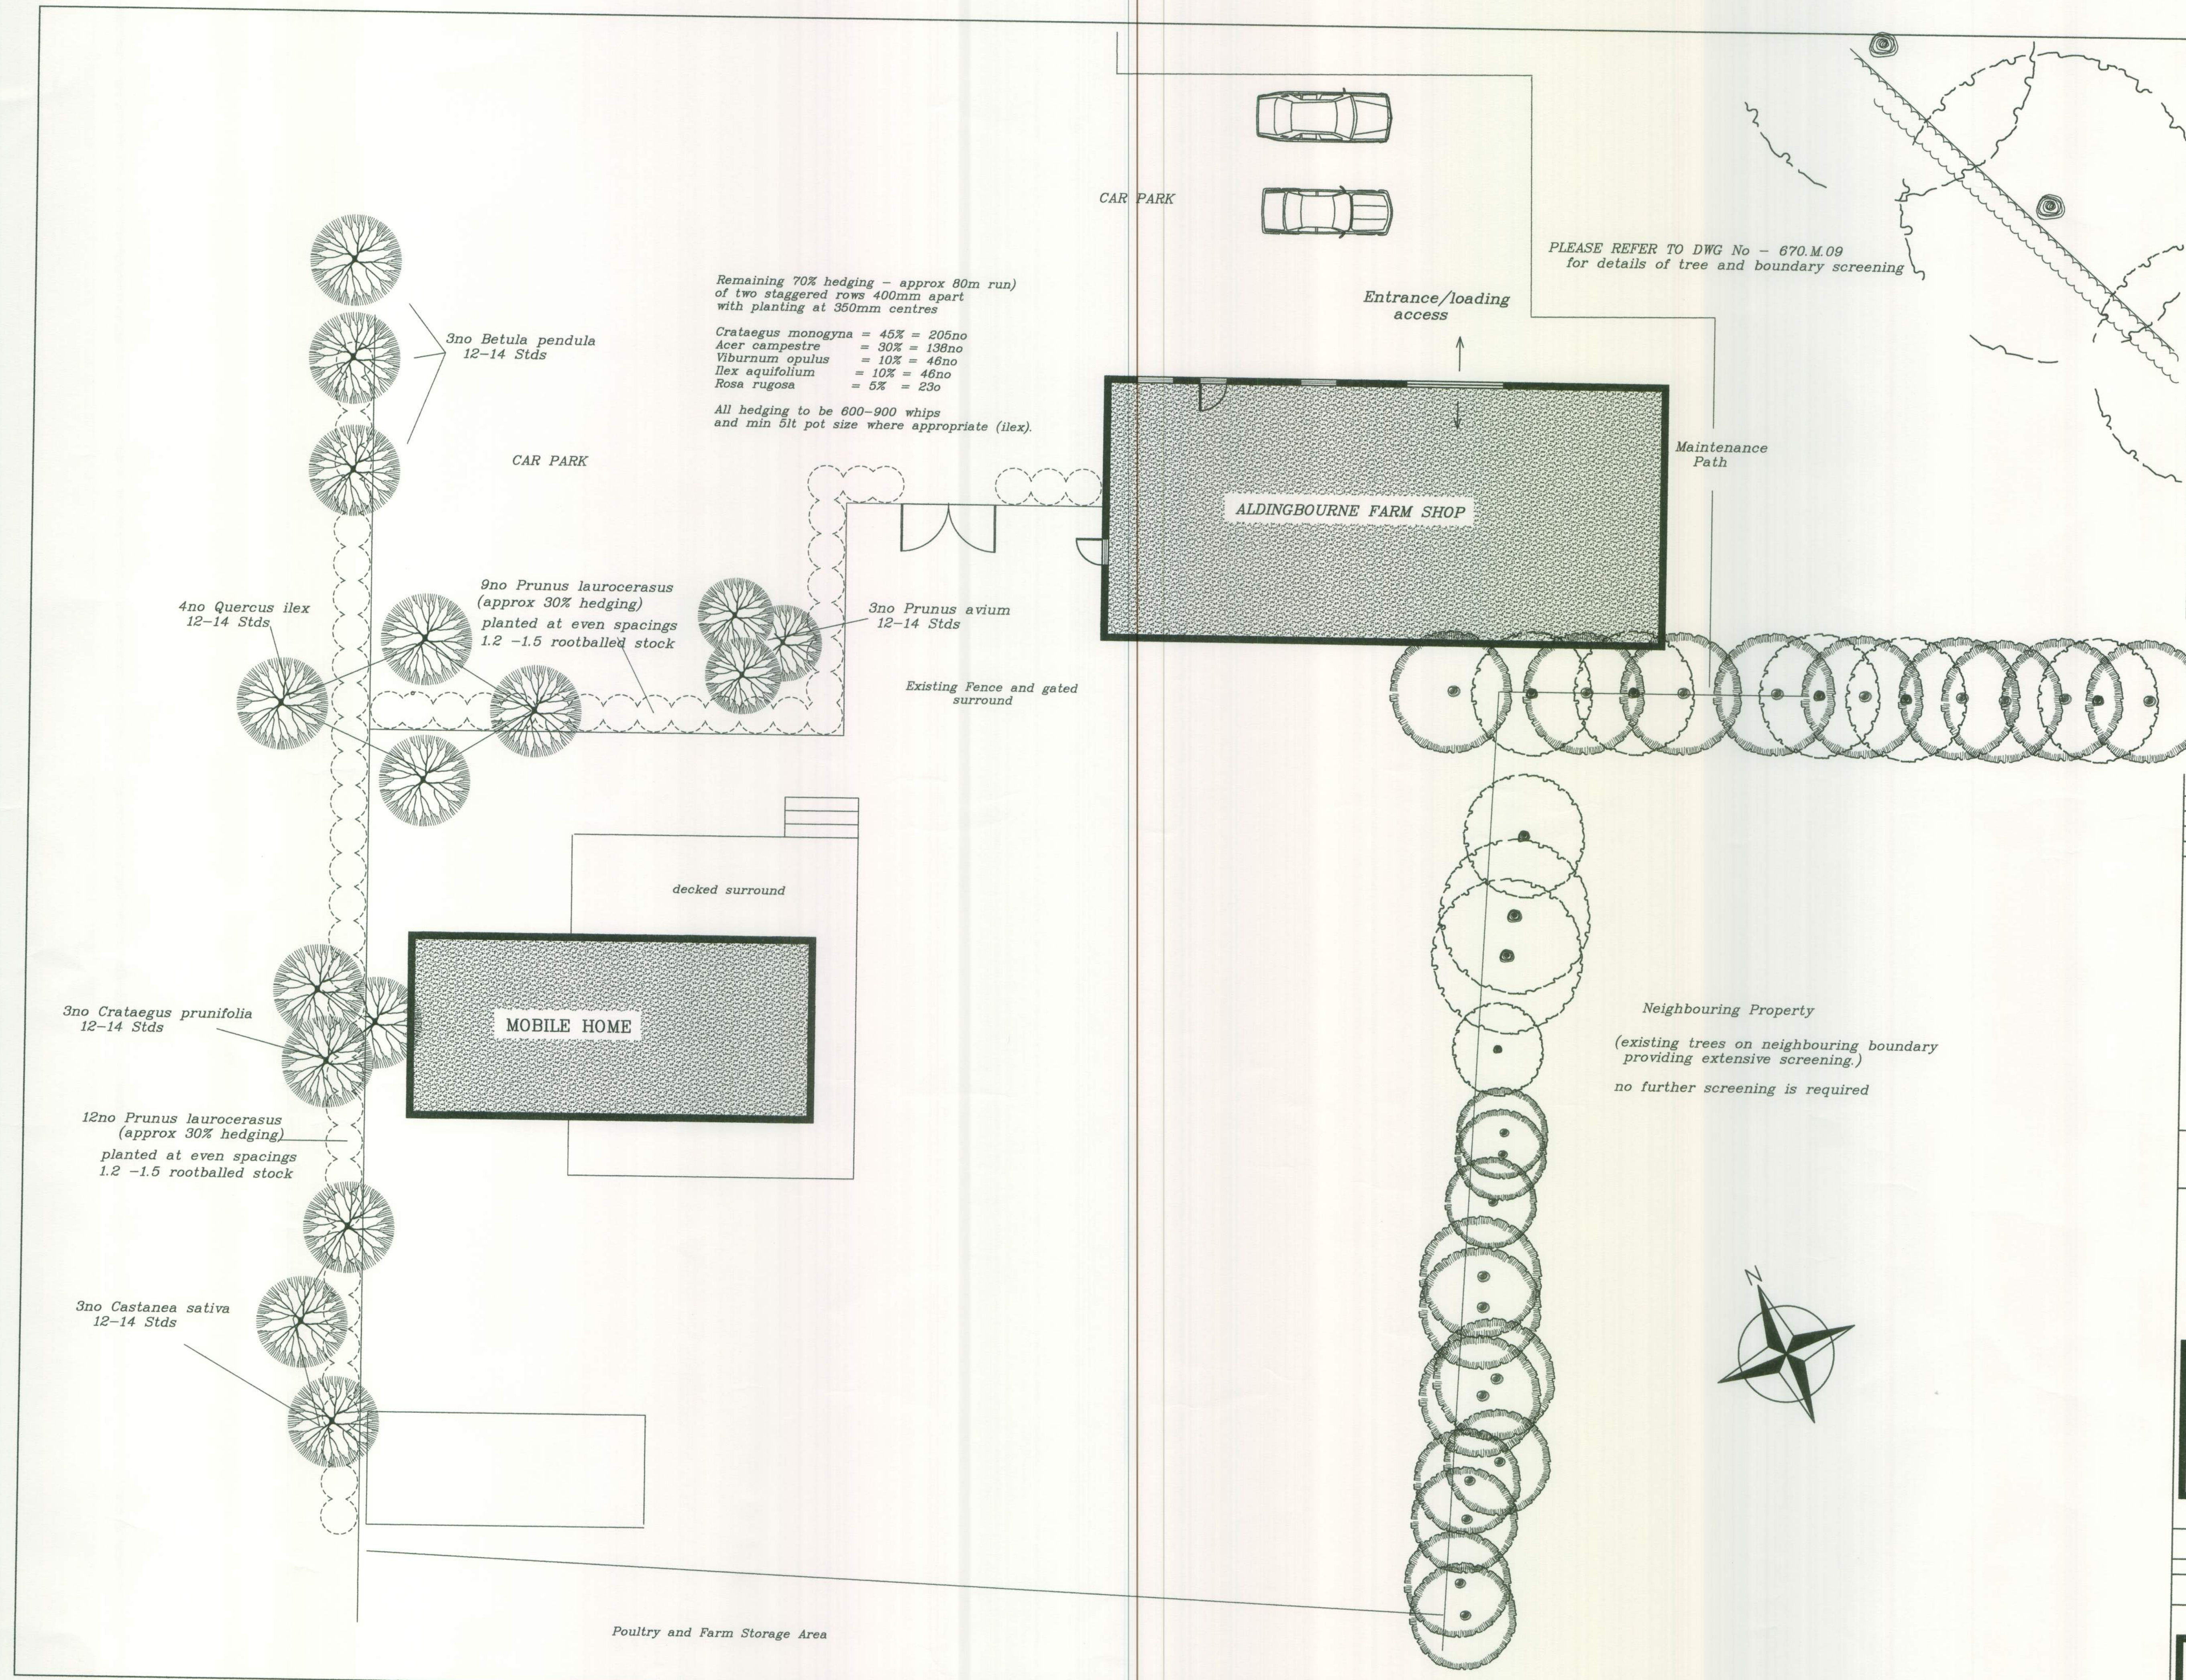


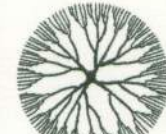

Notes:
All dimensions must be checked on site and not scaled from this drawing.

 = New Proposed Trees.

 = Existing Trees.

Please refer to the designer for constructional and technical detail relating to any aspect of this design, which is not included within the Work Schedule and Specification Document.

ARUN DISTRICT COUNCIL
No. 21.9.11 DS
RECEIVED 11.8.11


Society of Garden Designers

A 1.8.11 --- Revised hedging detail	
Date	Revisions
copyright	
Kevin Murphy, Dip LC, MSGD, GARDEN DESIGNER AND CONSULTANT	
Longmead, Orchard Way, Fontwell, Nr Arundel, West Sussex, BN18 0SH. TEL/FAX - (01243) 814644. www.kevinmurphy.co.uk	
Client	
Mrs J. Keet.	
Job Title	
Proposed Building, Aldingbourne Farm Shop, Nyton Road, Aldingbourne, West Sussex.	
Drawing Title	
Proposed Tree and Boundary Screening of Mobile Home.	
Scale 1:100.	
Date 7.3.11	Drawn by K.M.
Dwg No. 738.M.11.	Rev. A.