
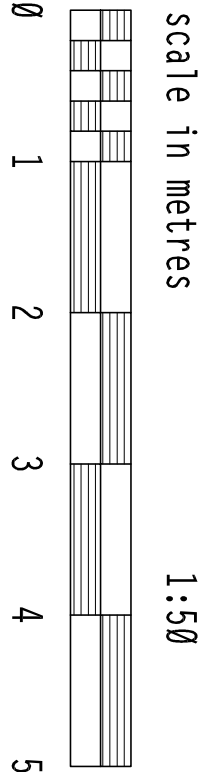


notes:
1. this drawing is the copyright of PH Design and is not to be reproduced without consent.
2. The contractor is to check all dimensions and levels before site works commence and/or preparation of working drawings.
revision date amendment

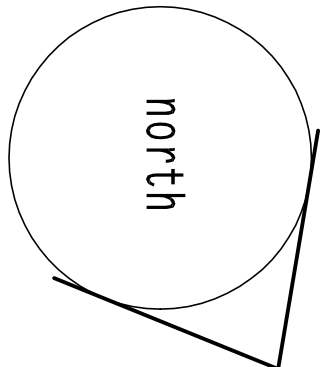


client: Mr & Mrs G. Norgate


project: proposed pair of semi detached dwellings, Plot 2 land west of Fontwell Avenue, Eastergate

PH DESIGN
architectural consultants
3 chapel street chichester
w.sussex PO19 1BU
tel: (01243) 781760

project: 20/C06
drawing no: 7
date: Feb 2021

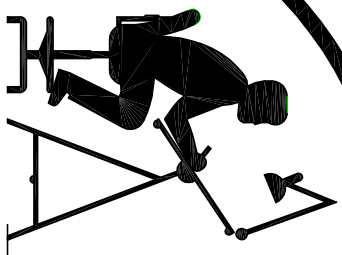


ARCHITECT COUNCIL AL921DOC

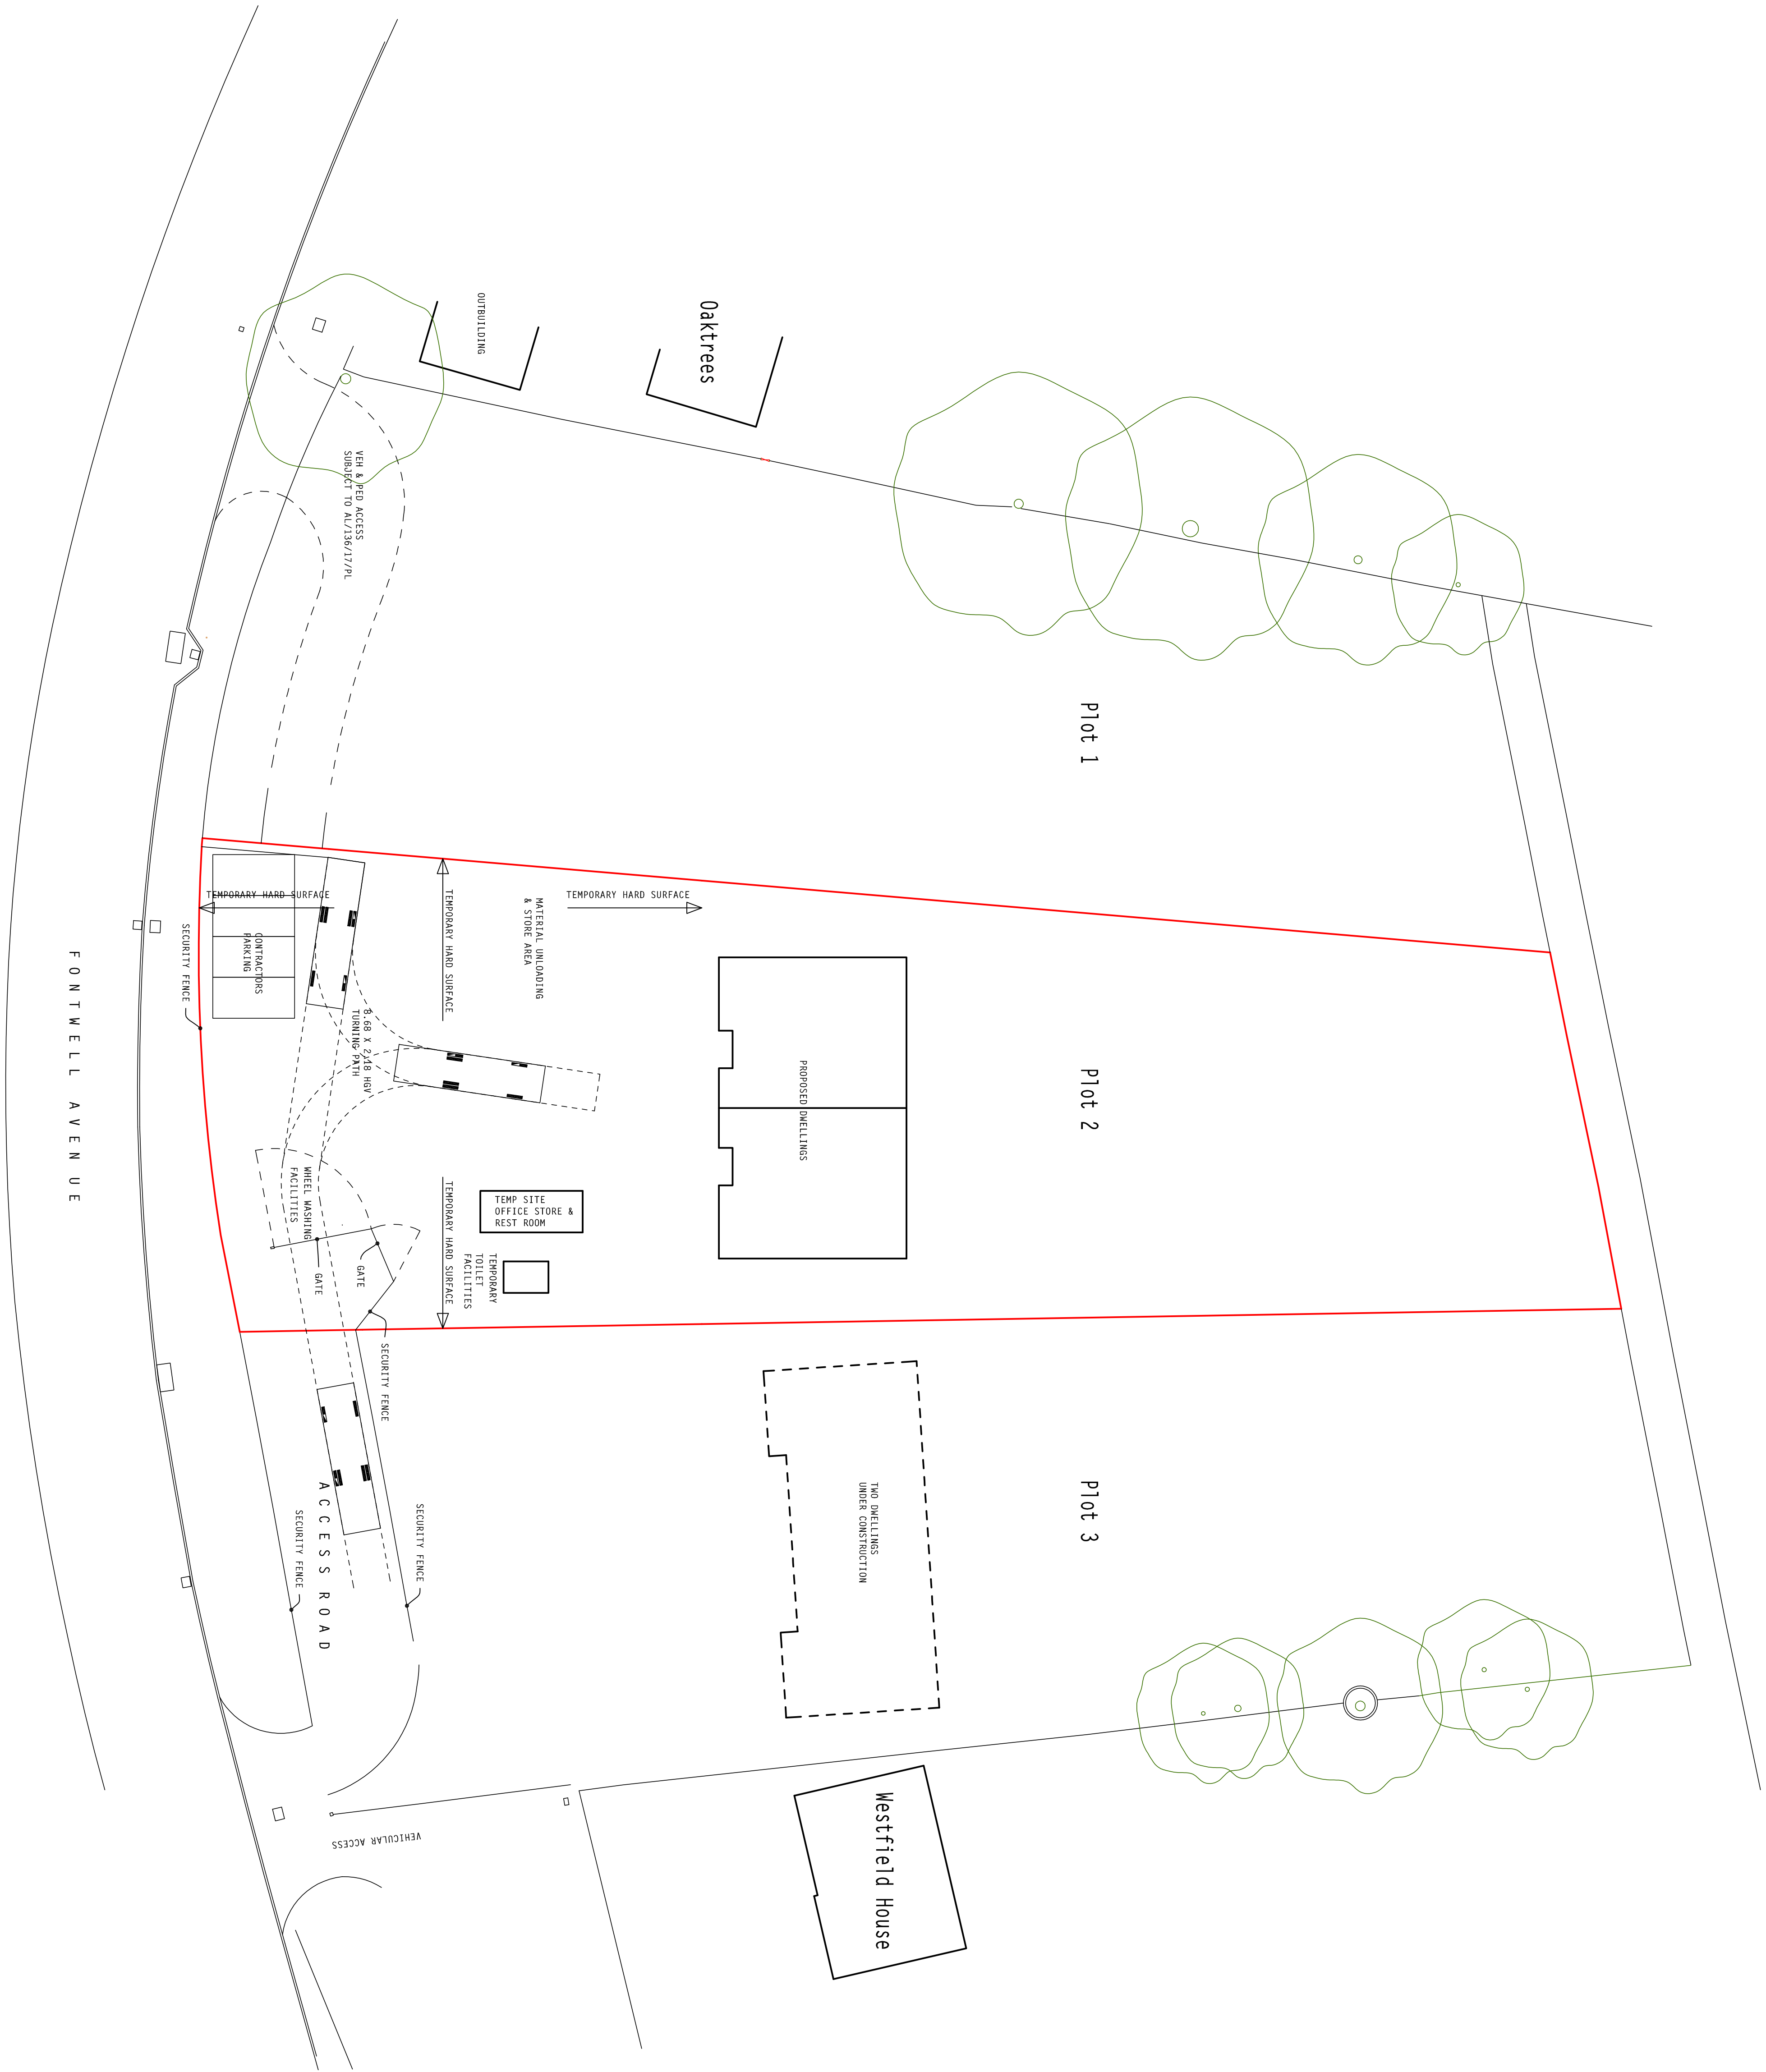

CMP plan

SCALE 1:200

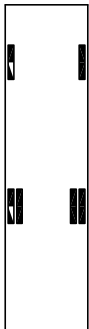

VEHICLE ILLUSTRATION
FIRE APPLIANCE 8.68M X 2.18M
AXLES 3.81M
TURNING CIRCLE BETWEEN KERBS
15.43M
HEIGHT 3.54M