

BOUNDARY

Remove existing storey height frame to install new 1200mm high window frame under existing lintel.

dining

lounge

up

Ground floor plan

1 : 50

Existing inspection chamber
Invert 1300mm below G.L.

south-east

New facing brickwork to match existing.


north-east

1 : 100

New roof tiles to match existing.

north-west

3825

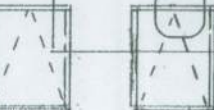

150mm dia. foul sewer

Existing inspection chamber.
Invert 1370mm below G.L.

FOOTPATH

GRASS VERGE

COVENTRY CLOSE



location plan

1 : 1250



block plan

1 : 500

sheet 1

of 2

Proposed

PROPOSED SINGLE STOREY EXTENSION AT 1, COVENTRY CLOSE, ROSE GREEN
FOR MR. & MRS. A. FOSTER.

Bryan Butcher
Rainbow Cottage
Nyetimber Lane
Bognor Regis PO21 3JX
01243 266871
07973 233442
bryan.butcher@btinternet.com
www.bryanbutcher.com