


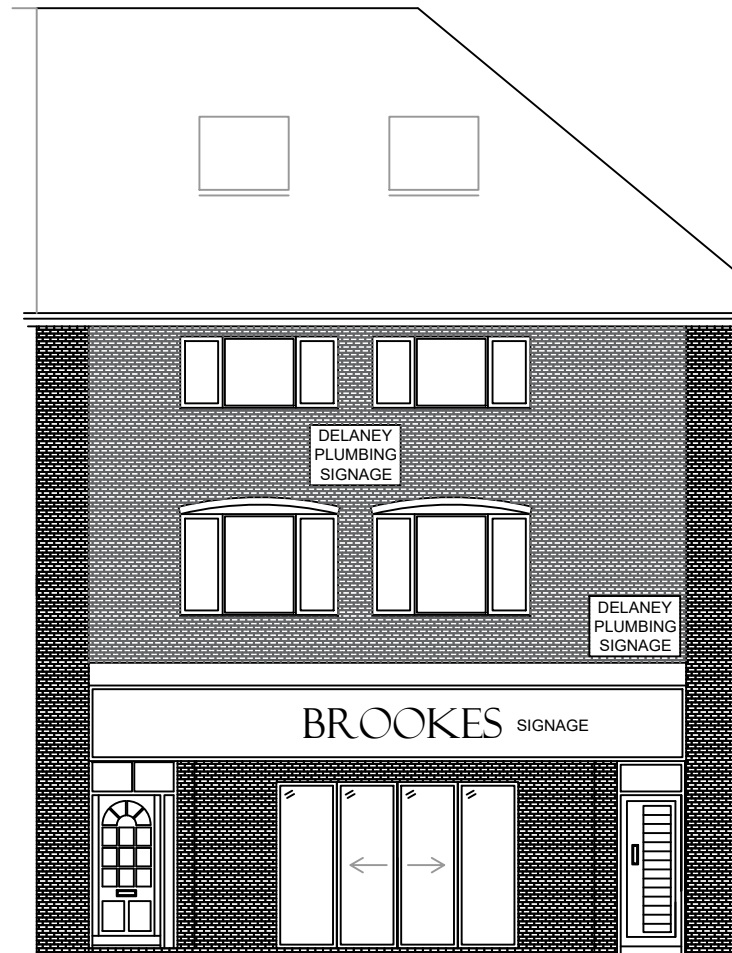


PROPOSED NORTH (FRONT) ELEVATION

The dormer windows to the rear elevation set back from eaves and hip with windows looking over applicants private courtyard.

0 1 2 3 4 5m
1:100 SCALE (at A3)

Altered signage and fenestration to front elevation with new door to serve office space at first floor level.

Existing rear fire escape stair altered to suit new layout.

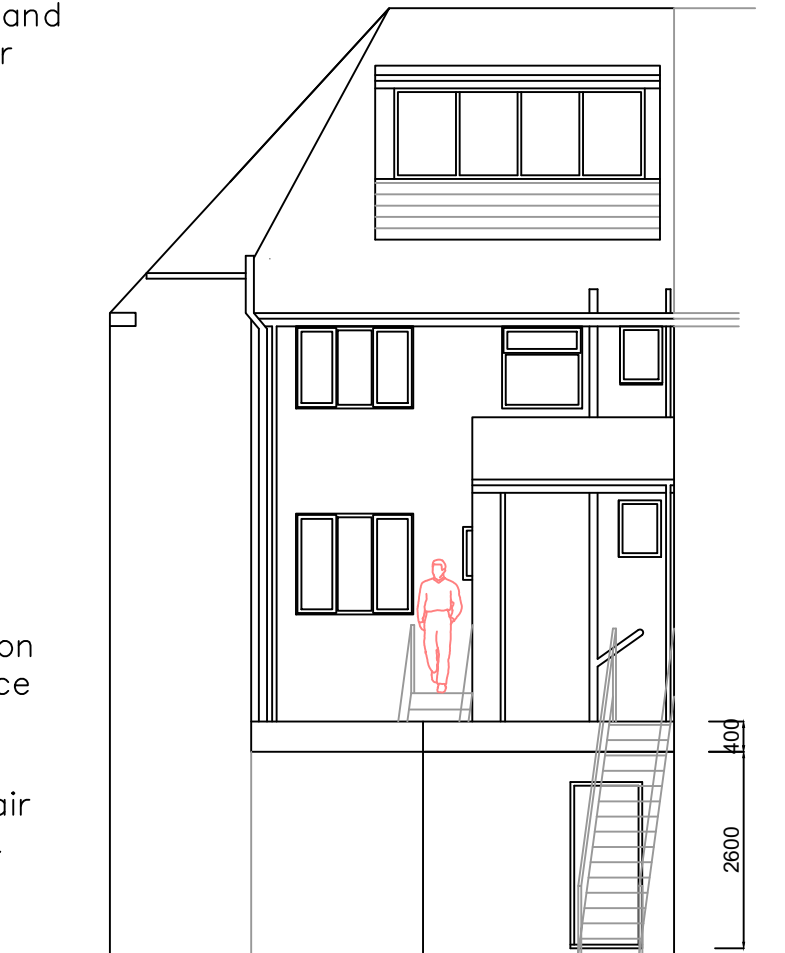

PROPOSED SOUTH (REAR) ELEVATION

EXTENSION, ALTERATION AND CHANGE OF USE
For MR & MRS DELANEY
97 ALDWICK ROAD, ALDWICK, WEST SUSSEX. PO21 2NY

Broomfield Studio
Birdham
West Sussex
PO20 7BA

Phone: 01243 512 327
Email: richardmeynell@gmail.com



Drawing No. D.1091 - 08 Date: 04-03-21

Rev. - Date: -