


Note Distance to Boundary

A=0.5m

B=0.3m


C=7.5m

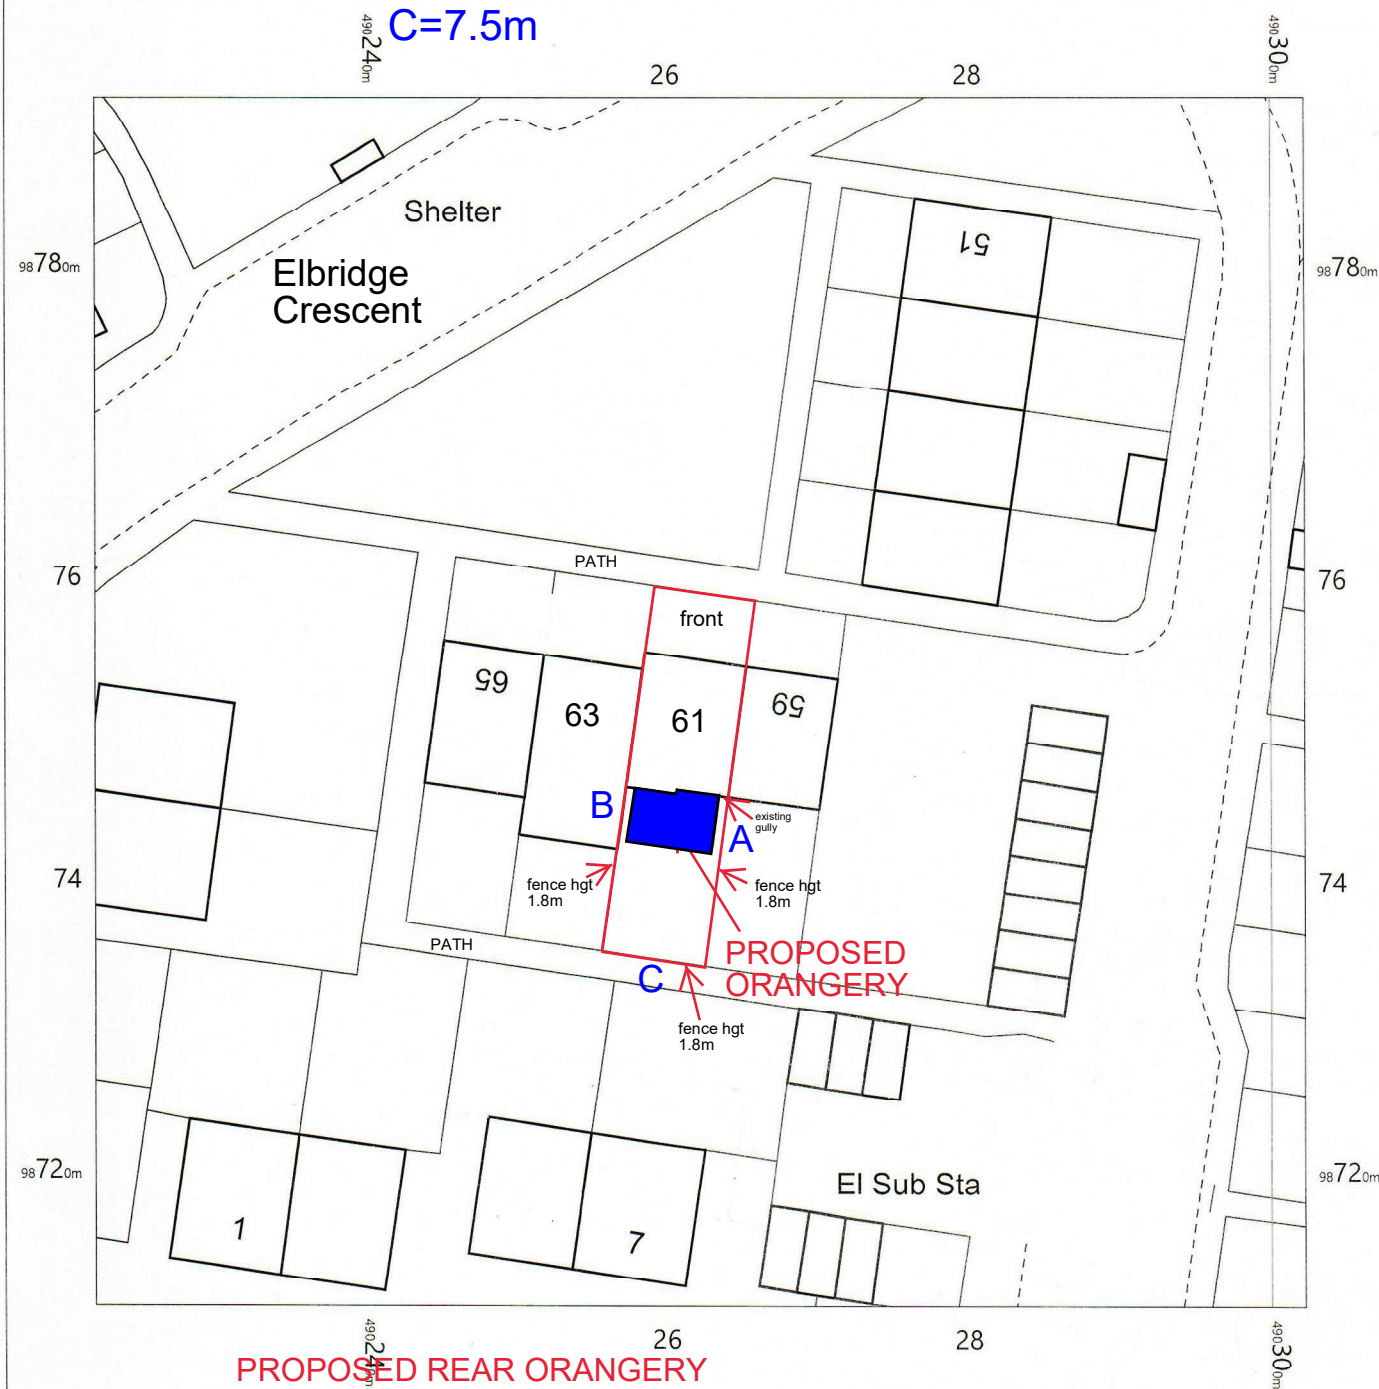

**PROPOSED REAR ORANGERY**

(materials to match property)

width 5.5m, projection 3.775m, hgt to eaves 2.4m, hgt to ridge 3.3m,  
brickwork to match property, frames white upvc, glazing clear, light weight  
tiled roof, tile colour to match property, 4 glass roof panels  
drainage to existing gully, boundary fence hgt to remain same

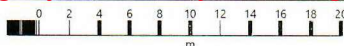

OS MasterMap 1250/2500/10000 scale  
Thursday, March 31, 2022, ID: CM-01029531  
[www.centremapslive.co.uk](http://www.centremapslive.co.uk)

1:500 scale print at A4, Centre: 490262 E, 98752 N

©Crown Copyright Ordnance Survey. Licence no. 100019980

