



REAR ELEVATION

NOTES

ROOF - Plain concrete tiles to main pitched roofs, polycarbonate roof to conservatory.


WALLS - Mixture of painted pebble dash render and face brickwork.

WINDOWS/DOORS - White framed PVC double glazed units and some wooden framed casement windows.



SIDE ELEVATION

SCALE

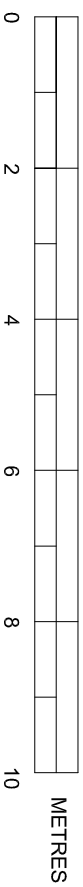

EXISTING ELEVATIONS

SUSSEX BUILDING CONSULTANCY LIMITED
56 BARRACK LANE, ALDWICK,
BOGNOR REGIS, WEST SUSSEX.
SCALE - 1/100 REV - DATE - 03/11/2020


LABC partner
3 NORTHCOTE ROAD
BOGNOR REGIS
PO21 9LZ
TEL - (01243) 861376