


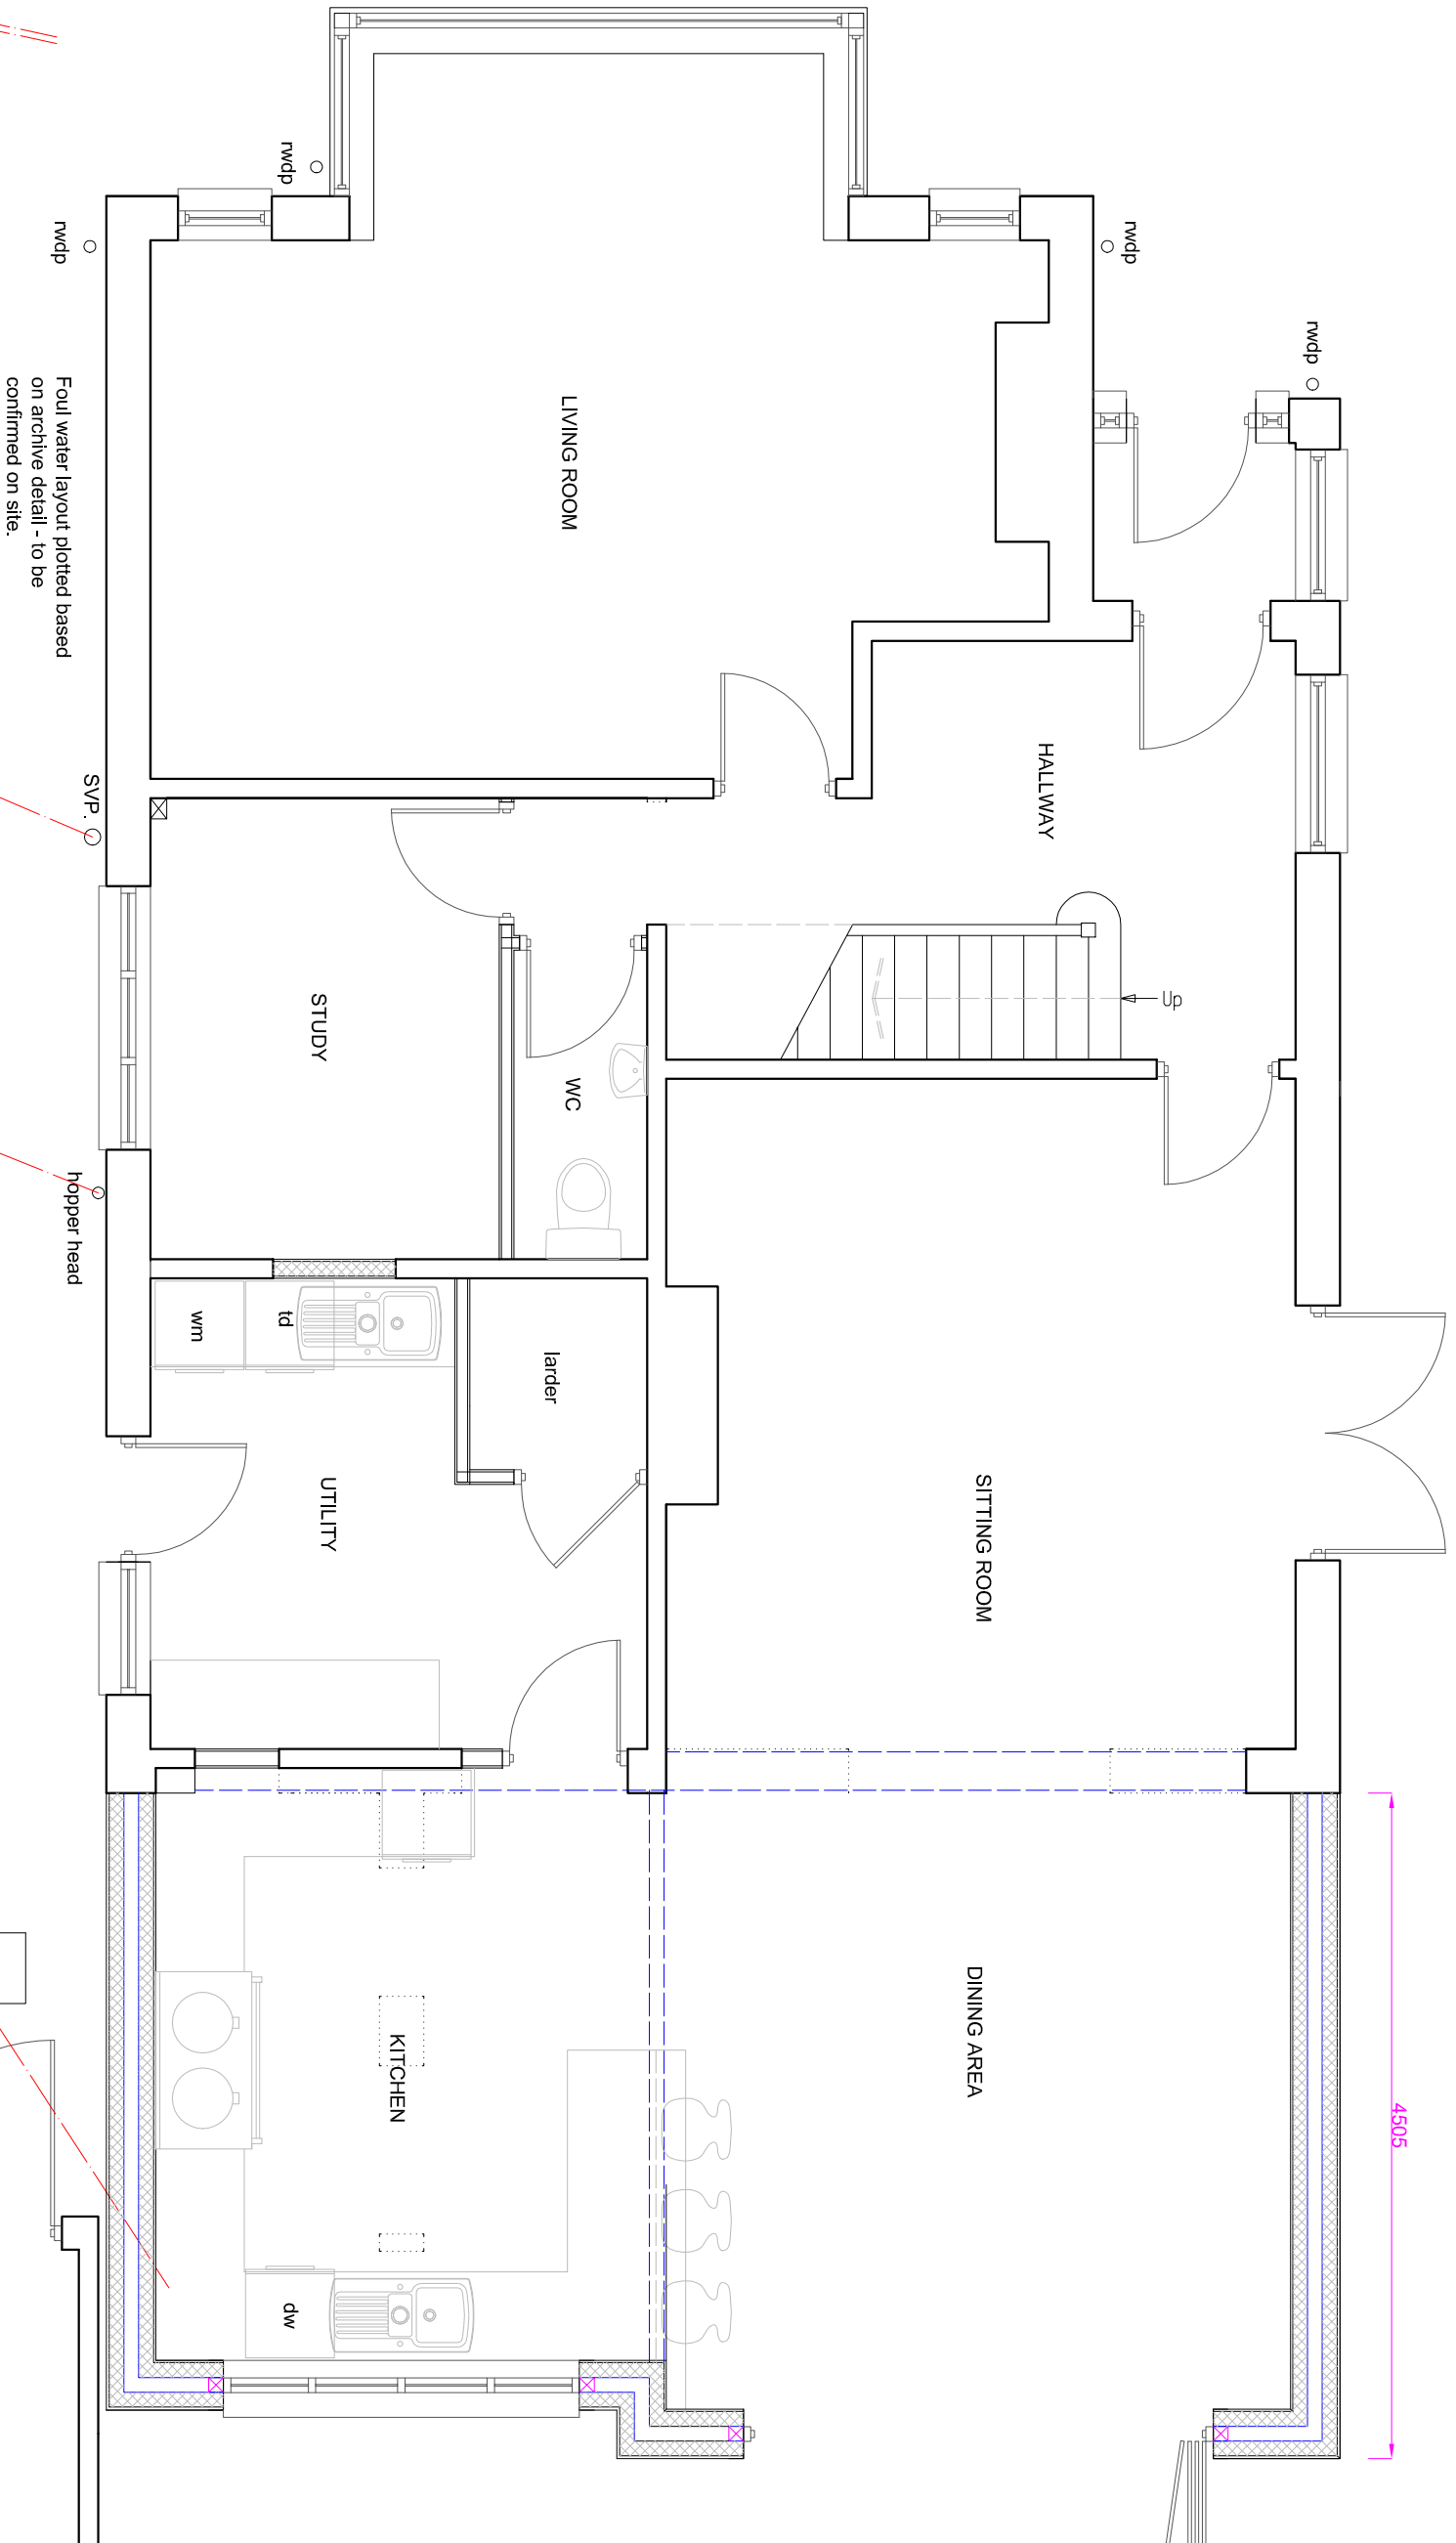

SUSSEX BUILDING CONSULTANCY LIMITED
56 BARRACK LANE, ALDWICK,
BOGNOR REGIS, WEST SUSSEX.



3 NORTHCOTE ROAD
BOGNOR REGIS
PO21 5LZ
TEL/FAX - (01243) 861379

SCALE - 1/50 REV - B DATE - 09/03/2021

Anticipated foul water drainage layout - to be exposed and confirmed on site and agreed with Building Control.

Existing FV MH.
I.L. = Unknown.

GARAGE

PROPOSED GROUND FLOOR PLAN


0 1 2 3 4 5

Boundary.