



GOSSAMER LANE

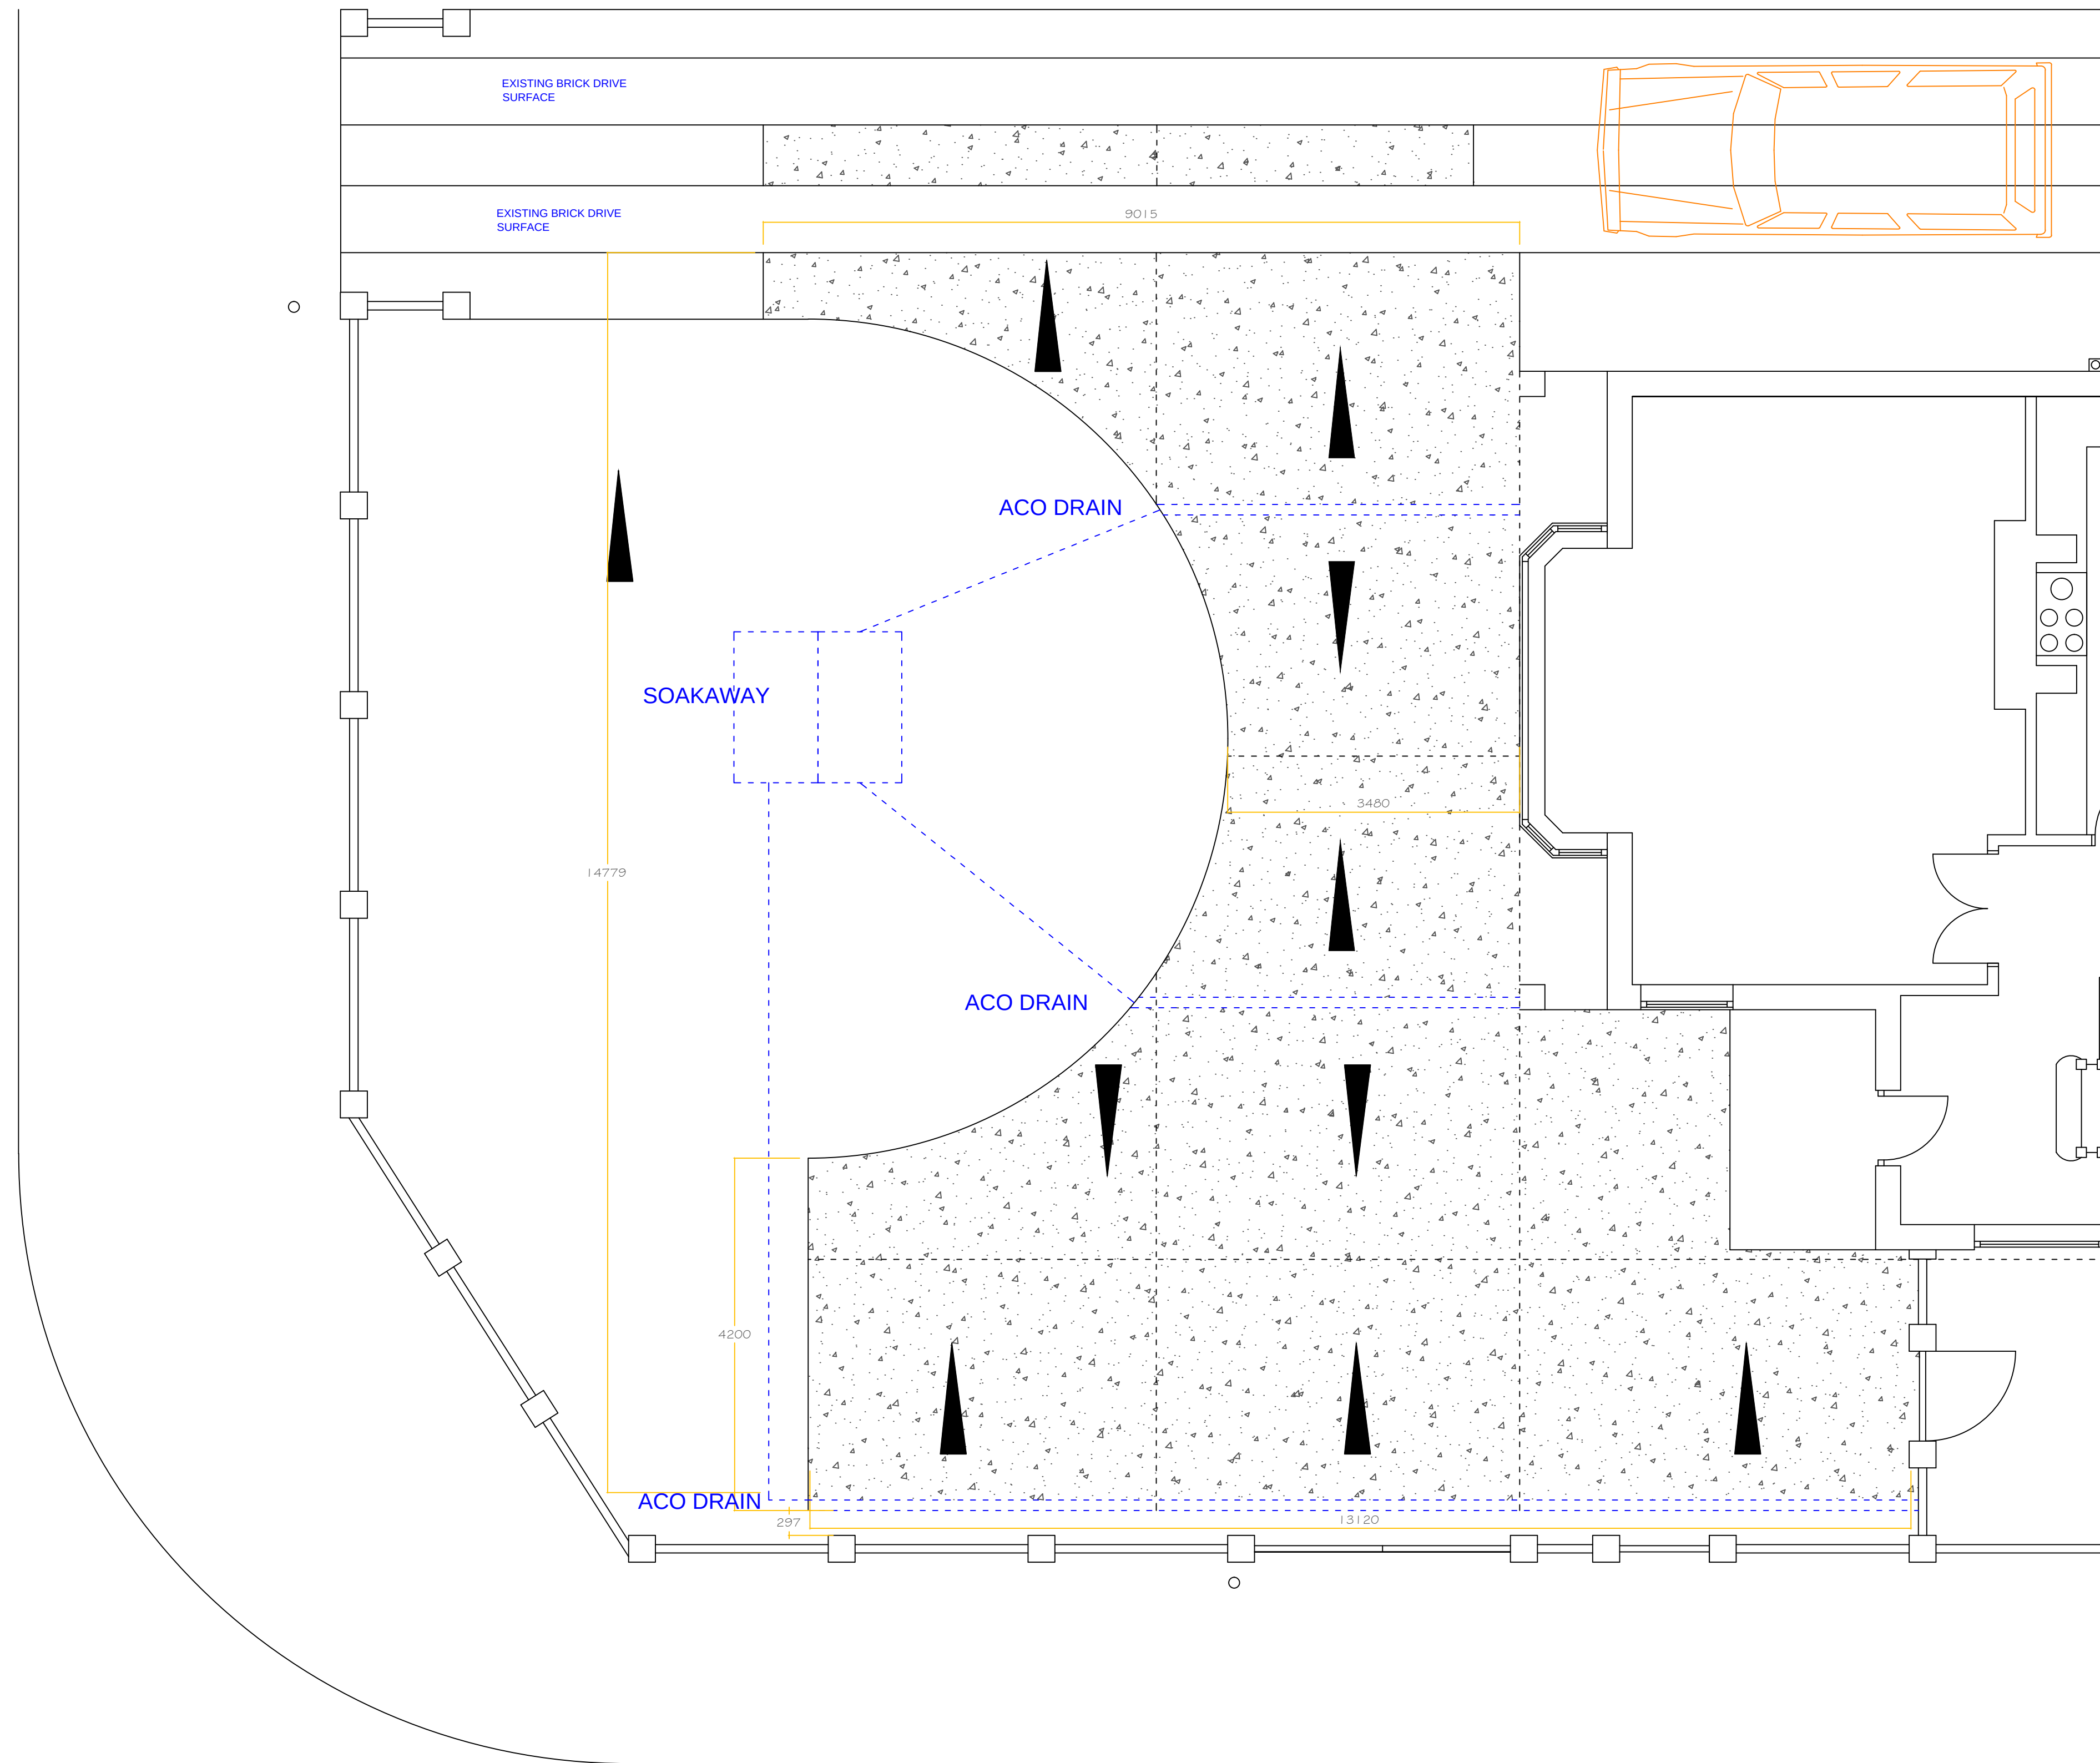

ST RICHARDS WAY

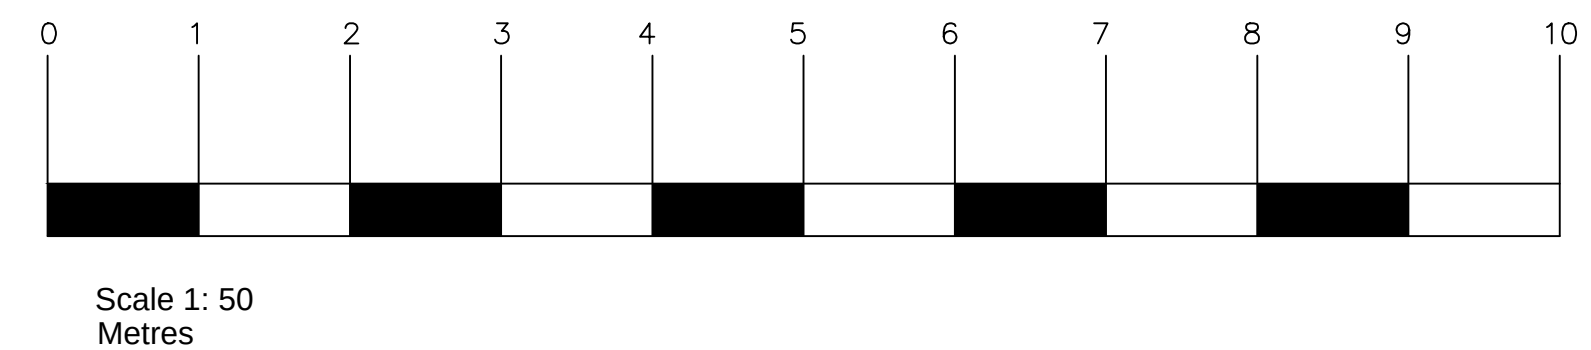

JHBURLEY LTD.

CHARTERED SURVEYORS

Tel: 01243 820092 email jon@jburley.co.uk

CLIENT

Mr & Mrs Aldridge
22 Gossamer Lane
Bognor Regis
PO21 3BY

PROJECT

External Access Works

TITLE

Proposed Concrete Drive and Turning

SCALE 1:50@ A1

DRAWN - JHB

DWG. NO. JHB/327/316

REVISION B 20.04.22