

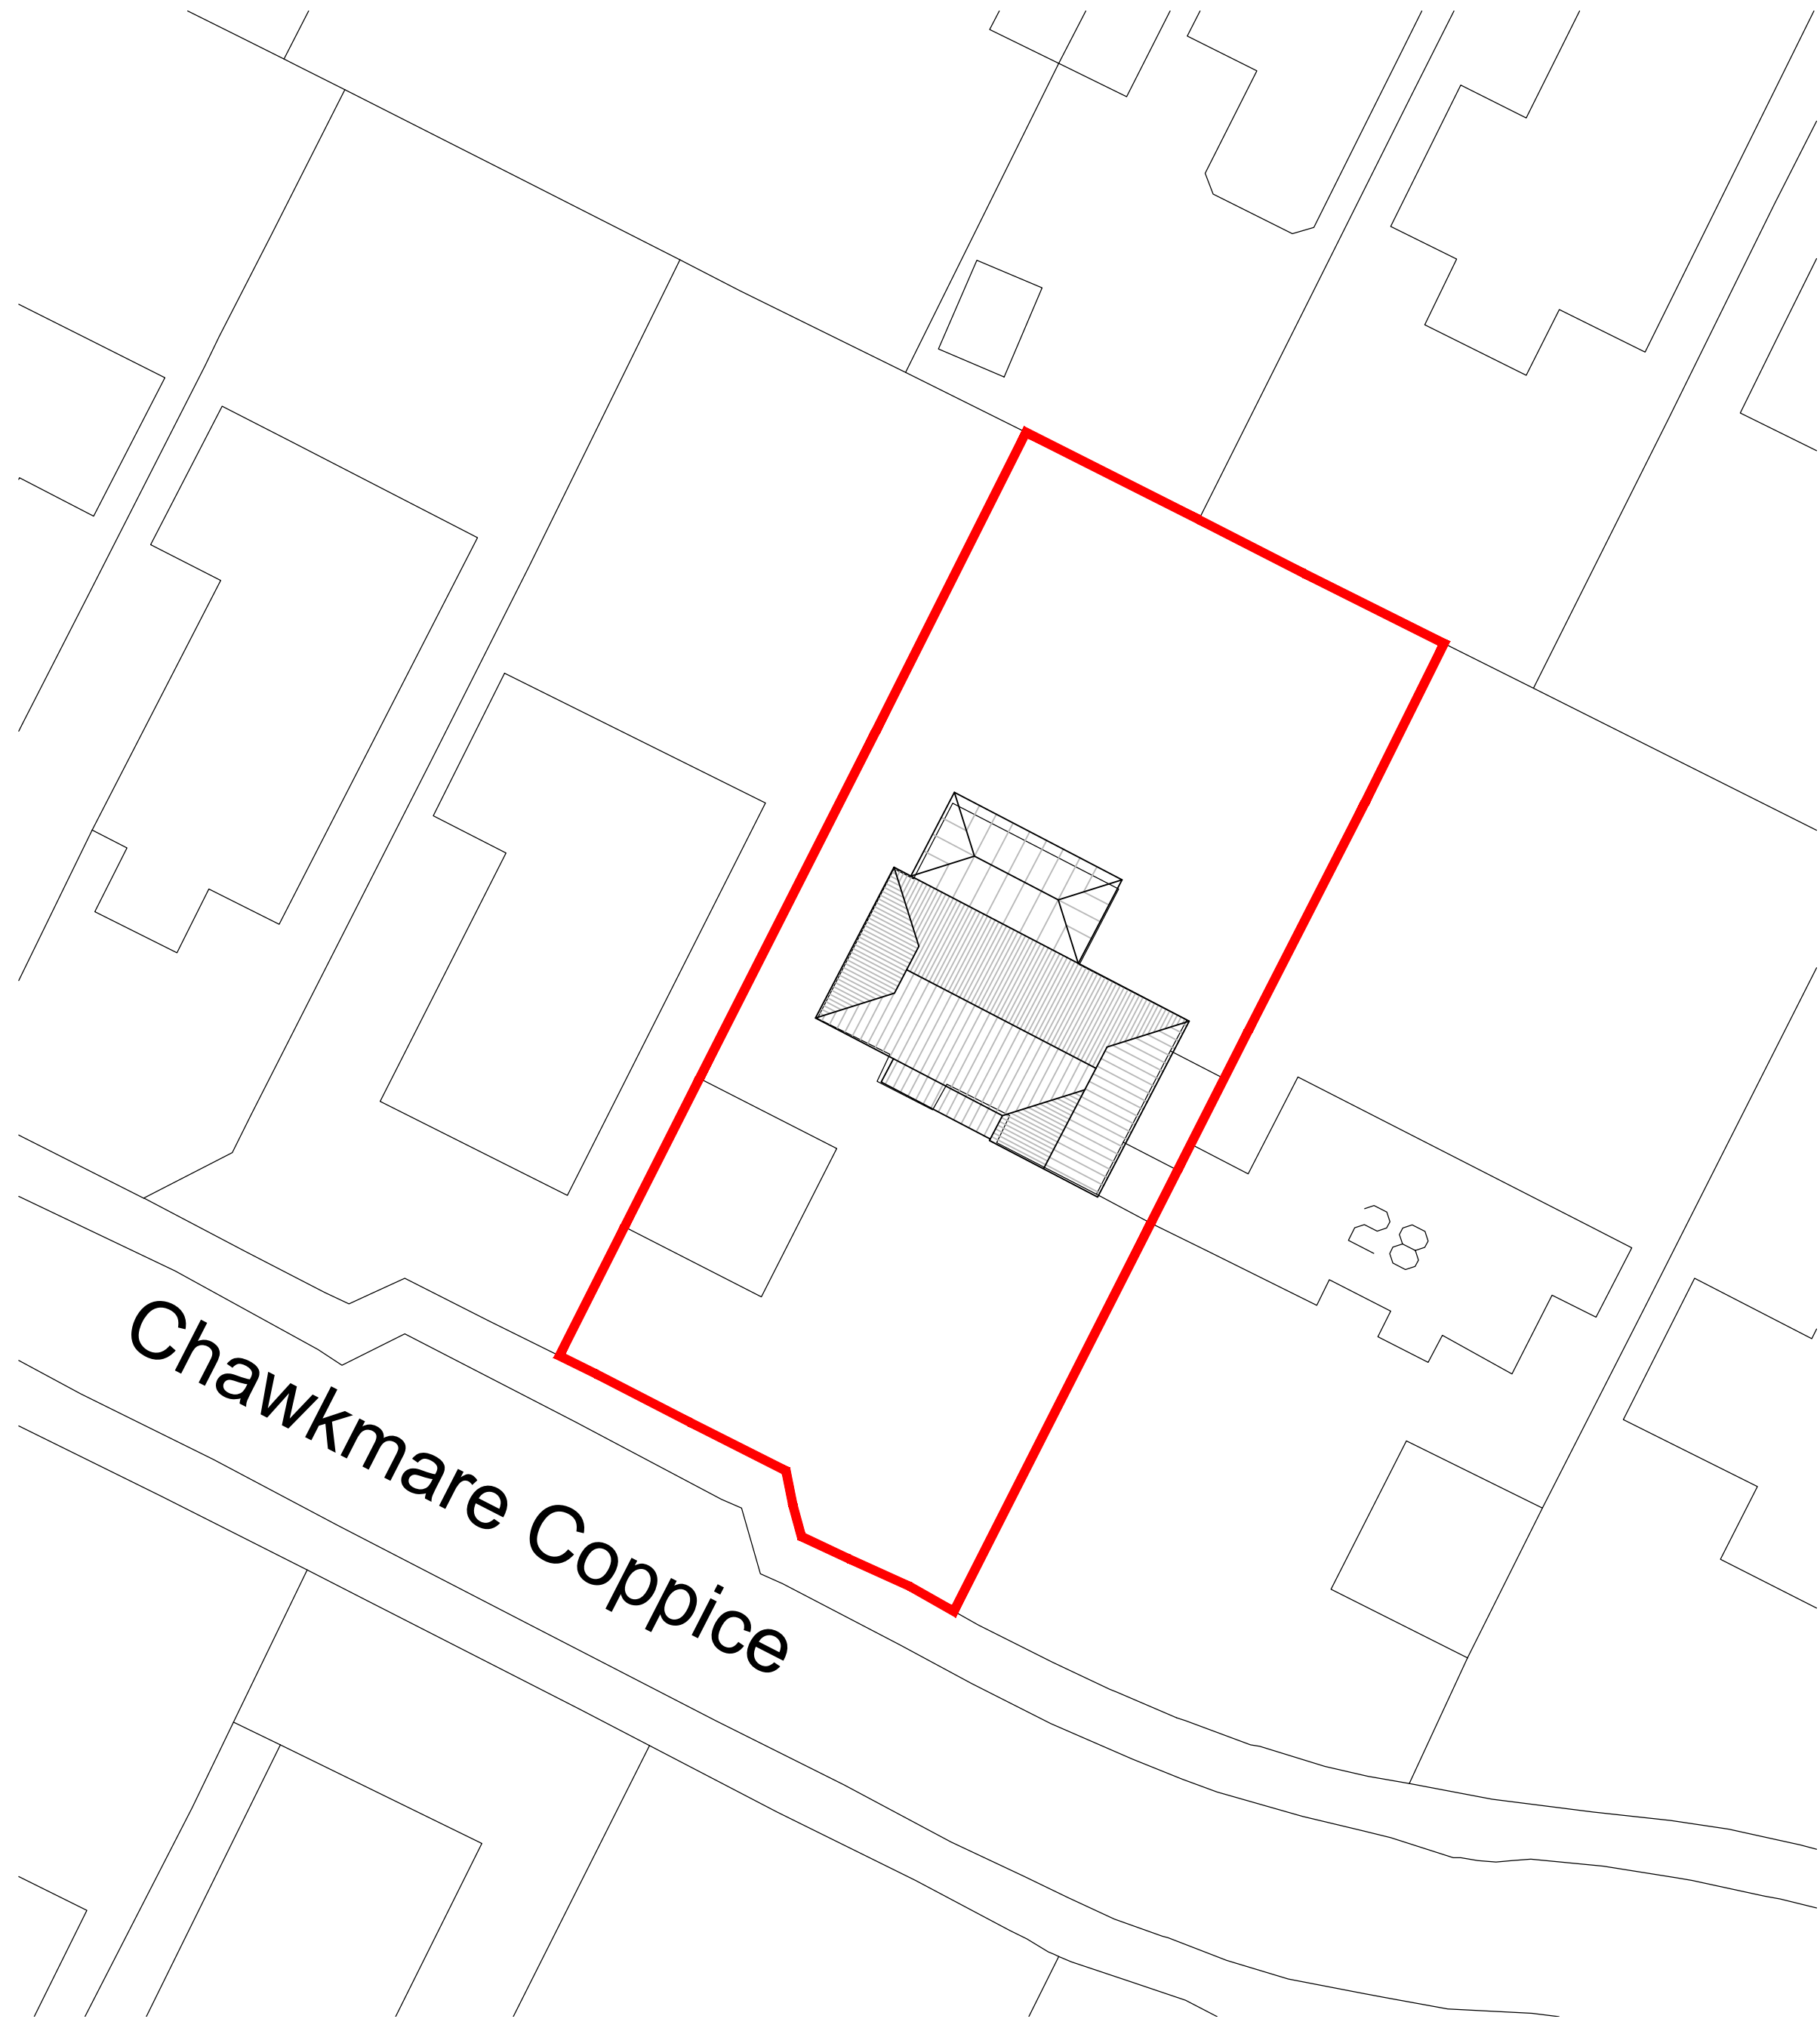


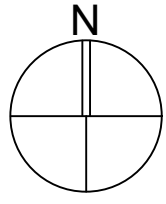

Existing Block Plan

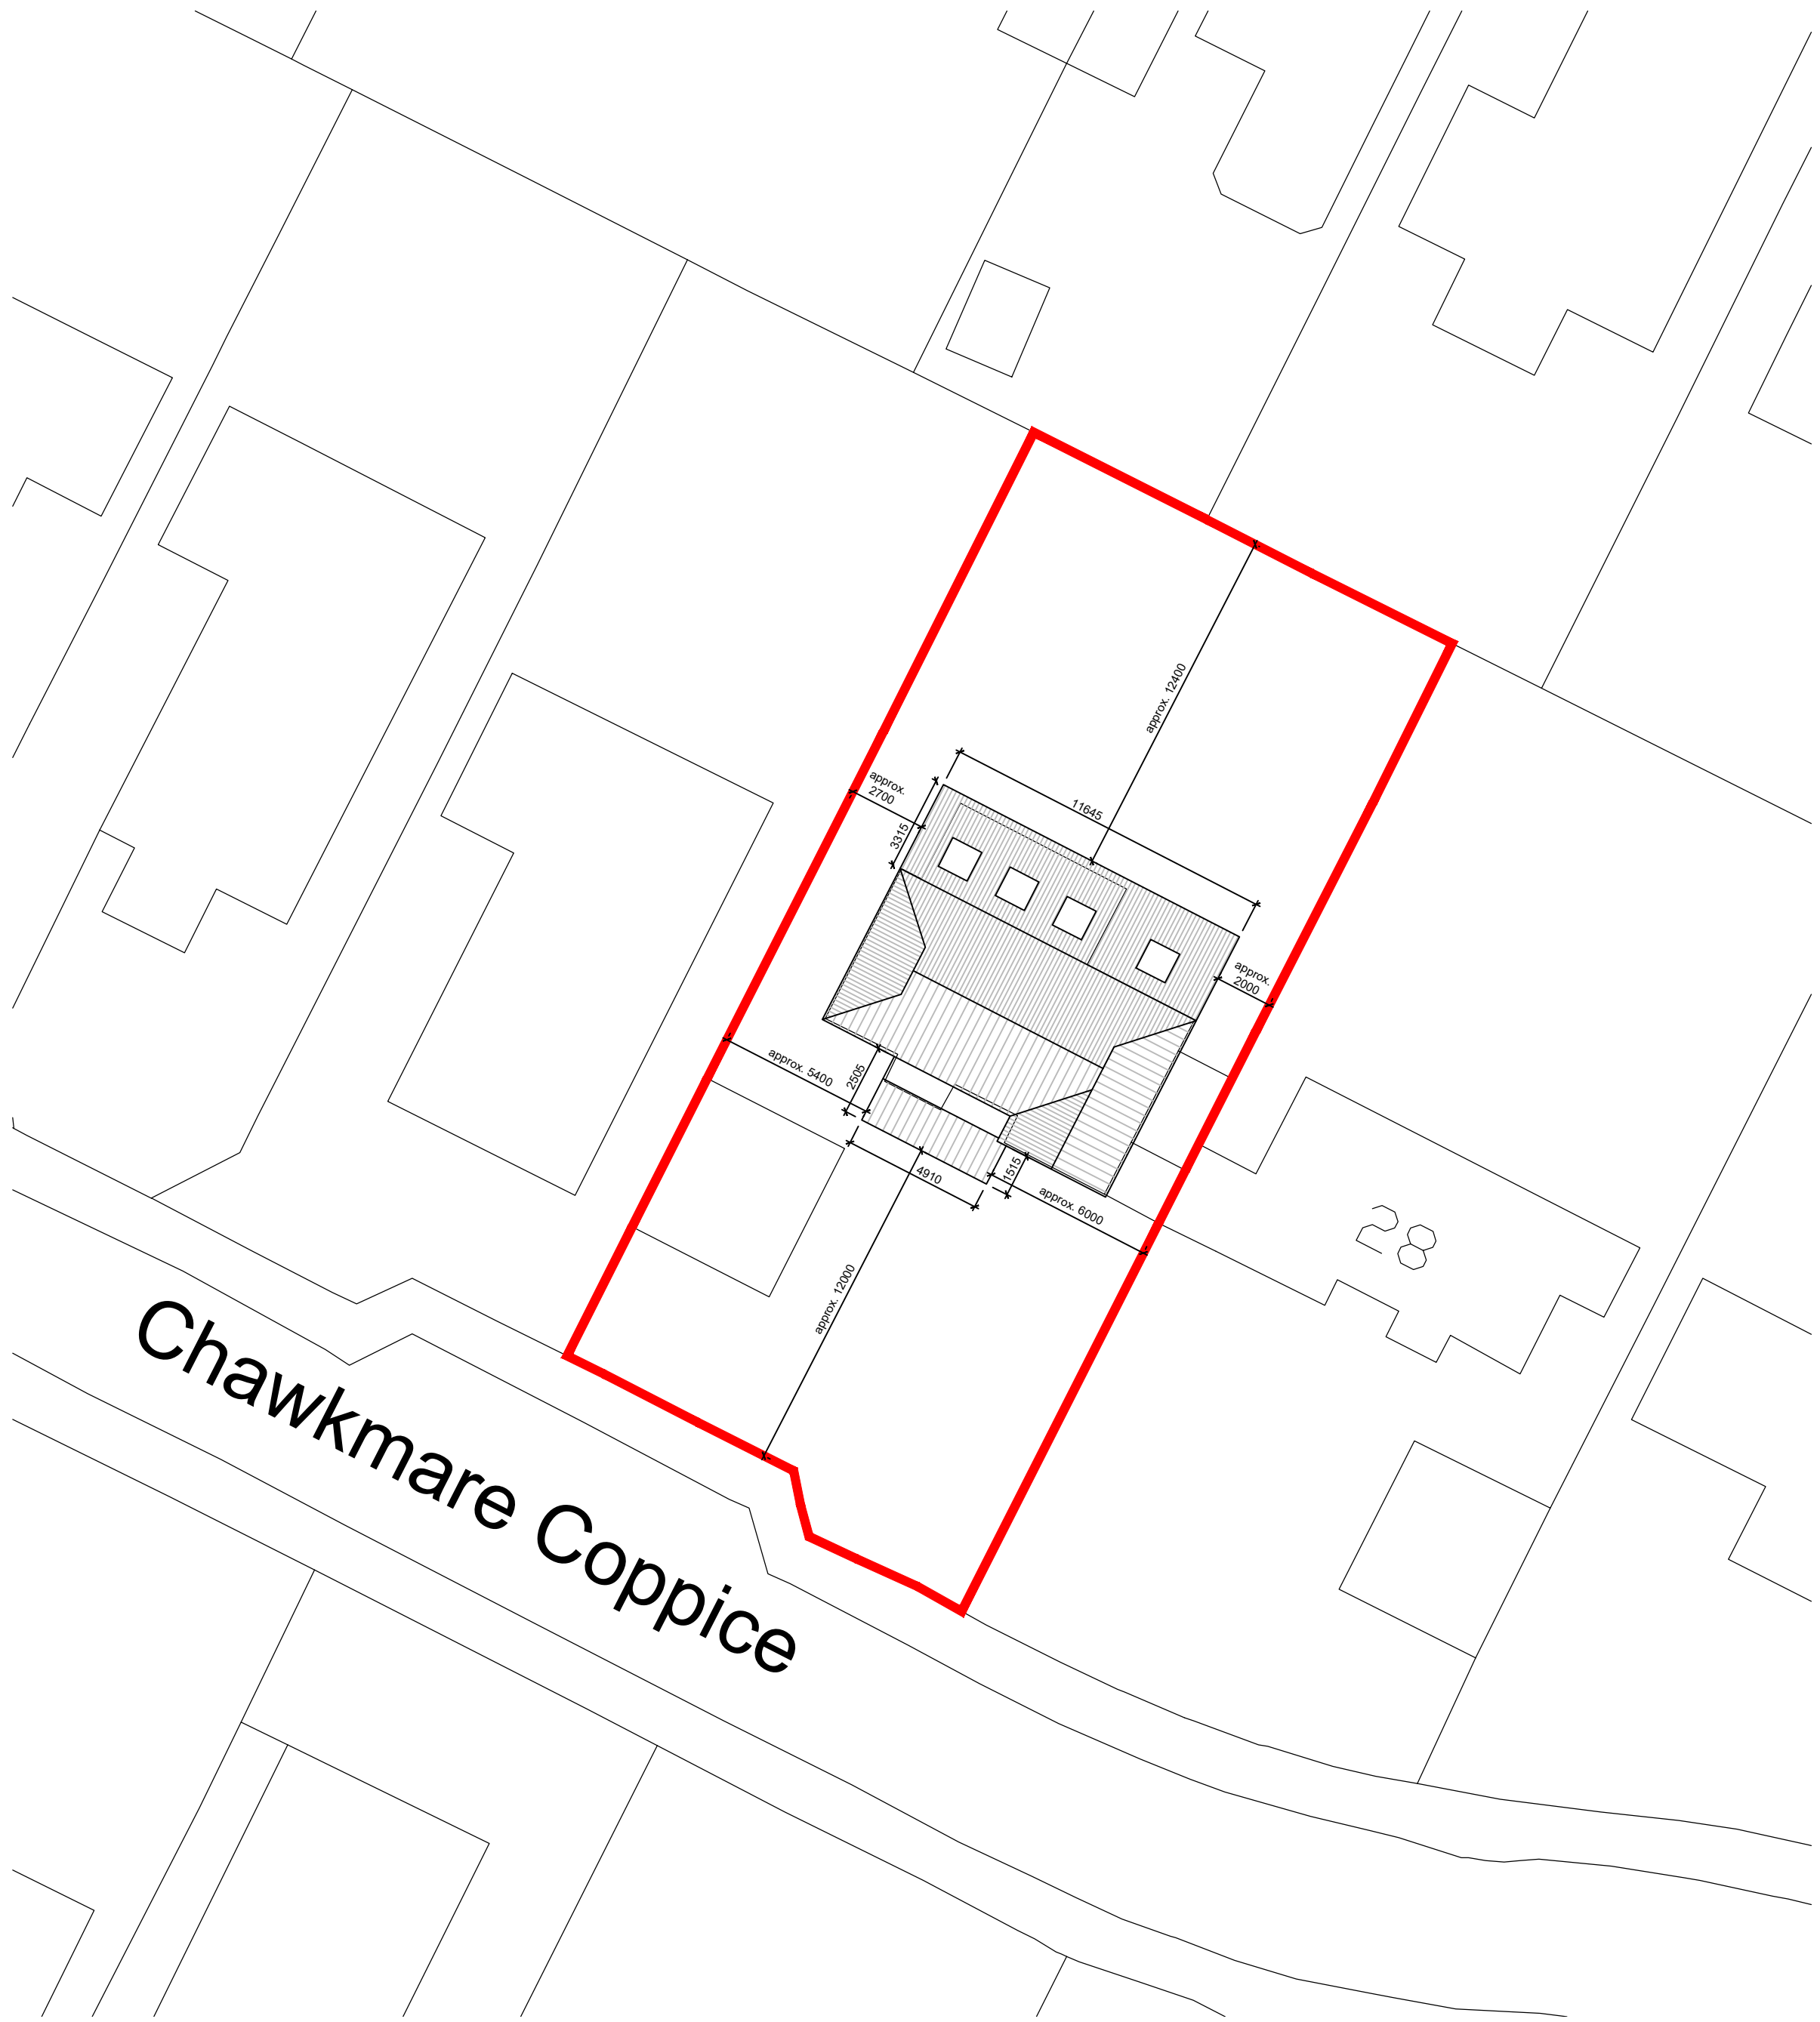

Proposed Block Plan

Emma Pinder Architects Ltd																															
Client's Name				Job Title				Drawing Title				Scale		Drawn		Checked		Date		Status		Job No		Drawing No		Rev					
2 Oak Tree Lane, Chichester West Sussex, PO20 3GU T 07809 621606 E epinder@epinderarchitects.co.uk				Mr & Mrs Moore				30 Chawkmare Coppice, Bognor Regis				Existing and Proposed Block Plans				1:200@A1		EP		GP		20.04.22		APPROVAL		0057		BLK			