




Height not to exceed 2.5m
 if within 2m of boundary; or
 4m with pitch roof in any
 other case +
 should not exceed 50% of
 cartilage.

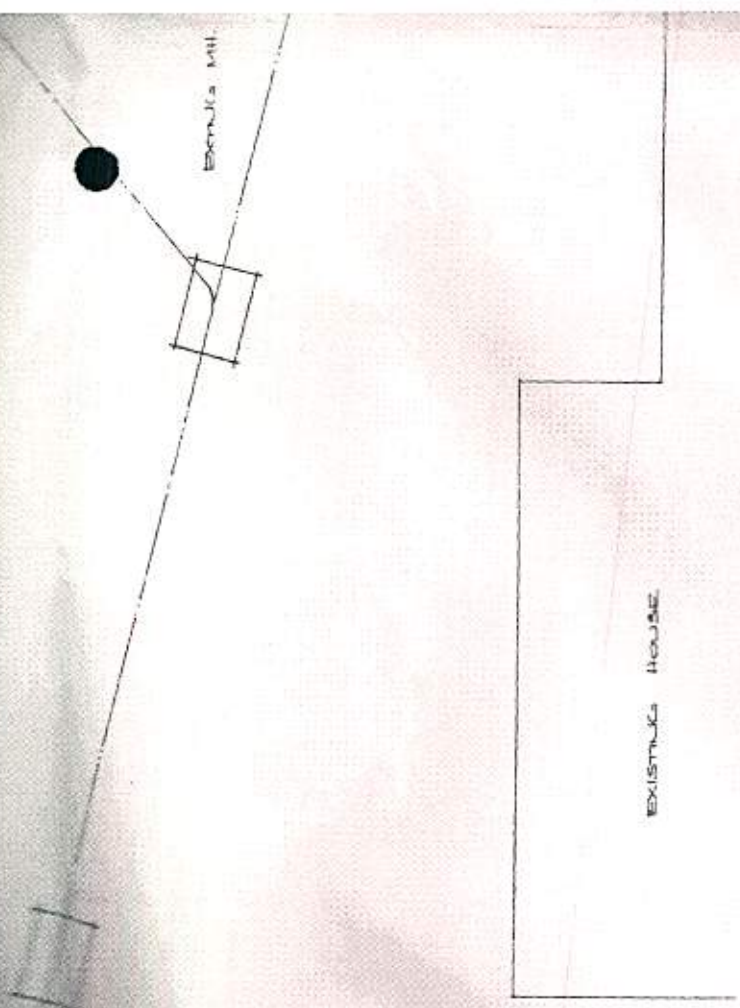

GROUND FLOOR PLAN

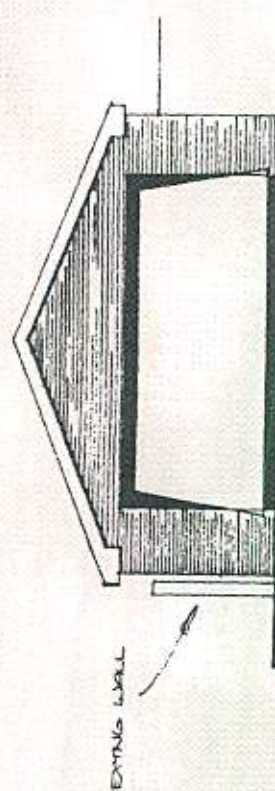

FRONT ELEVATION

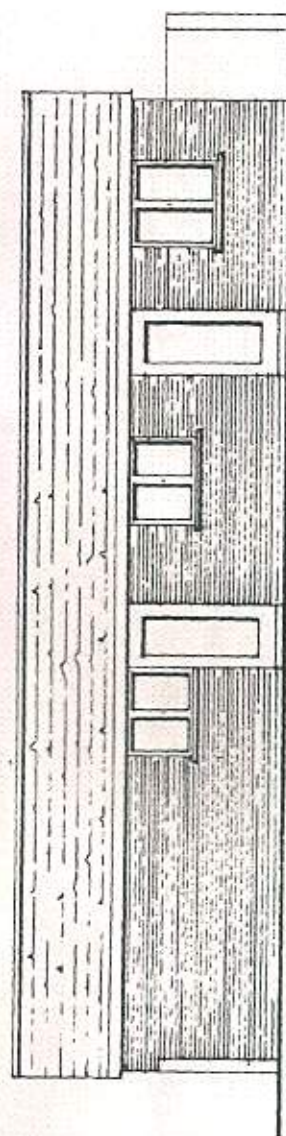

SIDE ELEVATION