


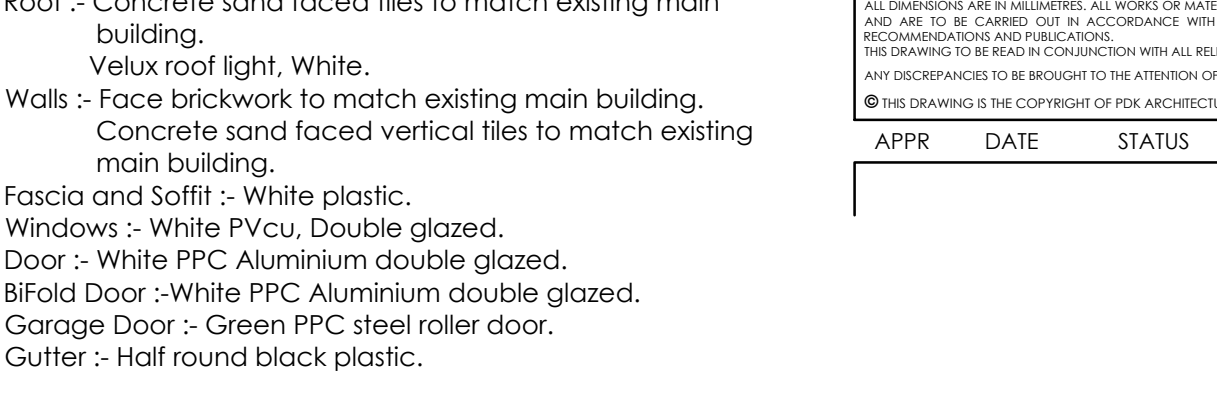

EAST ELEVATION


WEST ELEVATION

SECTION D




SECTION C


SECTION B

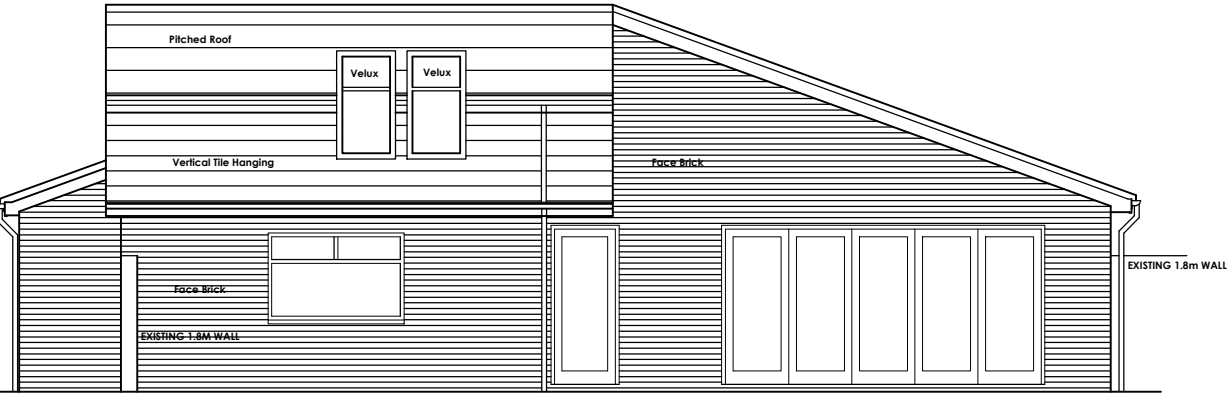


SOUTH ELEVATION

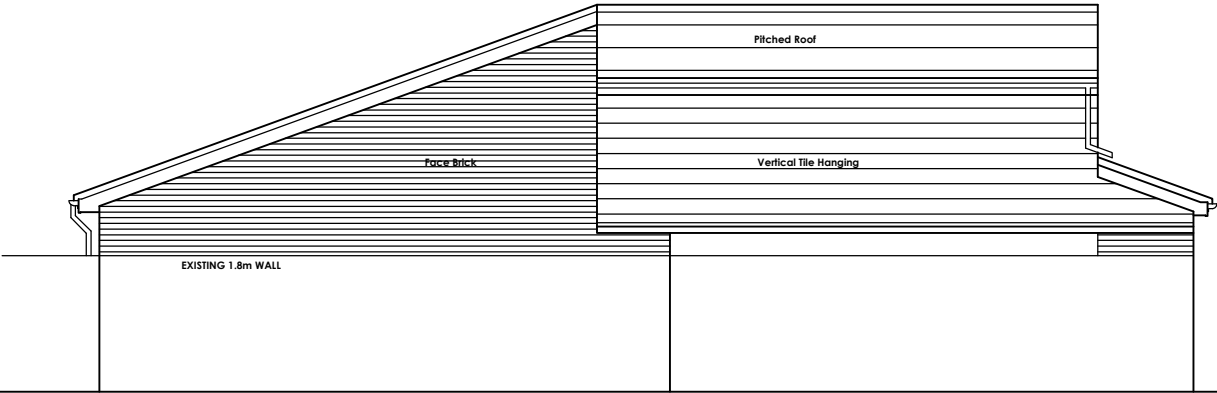


NORTH ELEVATION

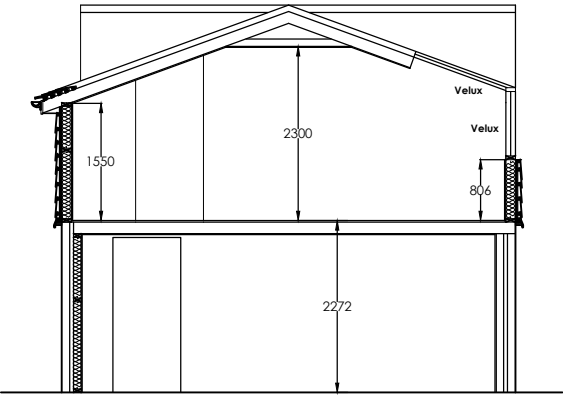


SECTION A

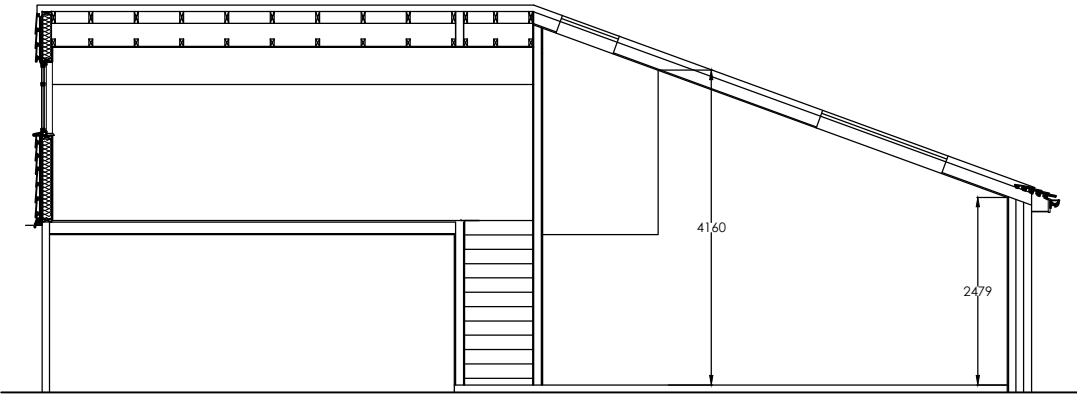

SECTION D

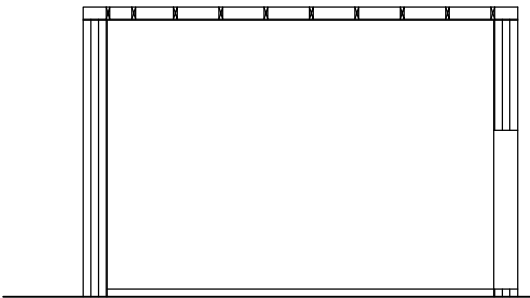

SECTION C

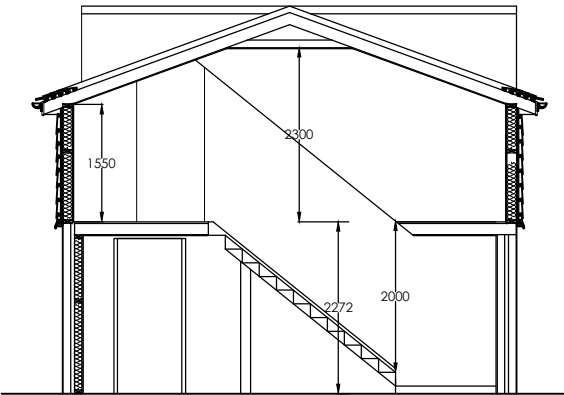

SECTION B

Materials

Roof :- Concrete sand faced tiles to match existing main building.

Velux roof light, White.

Walls :- Face brickwork to match existing main building.

Concrete sand faced vertical tiles to match existing main building.

Fascia and Soffit :- White plastic.

Windows :- White PVCu, Double glazed.

Door :- White PPC Aluminium double glazed.

BiFold Door :-White PPC Aluminium double glazed.

Garage Door :- Green PPC steel roller door.

Gutter :- Half round black plastic.

NOTE
DO NOT SCALE FROM THIS DRAWING EXCEPT FOR PLANNING PURPOSES.
ALL DIMENSIONS TO BE CHECKED ON SITE PRIOR TO COMMENCEMENT OF WORK. ALL DIMENSIONS RELATING TO SUB-CONTRACTORS OR SUPPLIERS WORK MUST BE CHECKED AND AGREED BETWEEN THE GENERAL CONTRACTOR, THE SUB-CONTRACTOR(S) AND / OR SUPPLIER(S). ALL DIMENSIONS ARE IN MILLIMETRES. ALL WORKS OR MATERIALS INDICATED ON THE DRAWING ARE TO BE TO THE LATEST BRITISH STANDARDS AND ARE TO BE CARRIED OUT IN ACCORDANCE WITH THE RELEVANT CODES OF PRACTICE OR RECOGNISED TRADE ASSOCIATION RECOMMENDATIONS AND PUBLICATIONS.
THIS DRAWING TO BE READ IN CONJUNCTION WITH ALL RELEVANT DRAWINGS AND SPECIFICATIONS OF OTHER CONSULTANTS.
ANY DISCREPANCIES TO BE BROUGHT TO THE ATTENTION OF PDK ARCHITECTURE AND SURVEYING . IF IN DOUBT ASK.
© THIS DRAWING IS THE COPYRIGHT OF PDK ARCHITECTURE AND SURVEYING.


APPR DATE STATUS

--	--	--

C 14-01-13 Velux added Sections altered PJC

A

REV DATE AMENDMENT BY

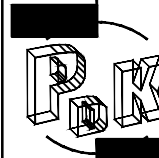PROJECT	1 ALDWICK PLACE BOGNOR REGIS SUSSEX.. PO21 4AD	 Chartered Institute of Architectural Technologists	 PDK Architecture and Surveying	
DRAWING	BUILDING ELEVATIONS AND SECTIONS PROPOSED			
Date	September 2012			Drawn By PJC
Scale	1: 100 @A3			Iss. App. By DKC
Drawing No	003 C	File Location 0027	29 Breach Avenue, Southbourne, Emsworth, Hampshire. PO10 8NB T: 01243 697164 M: 07879471666 www.pdkconsulting.co.uk	

1:100 @ A3

