


west

south


east
1 : 100

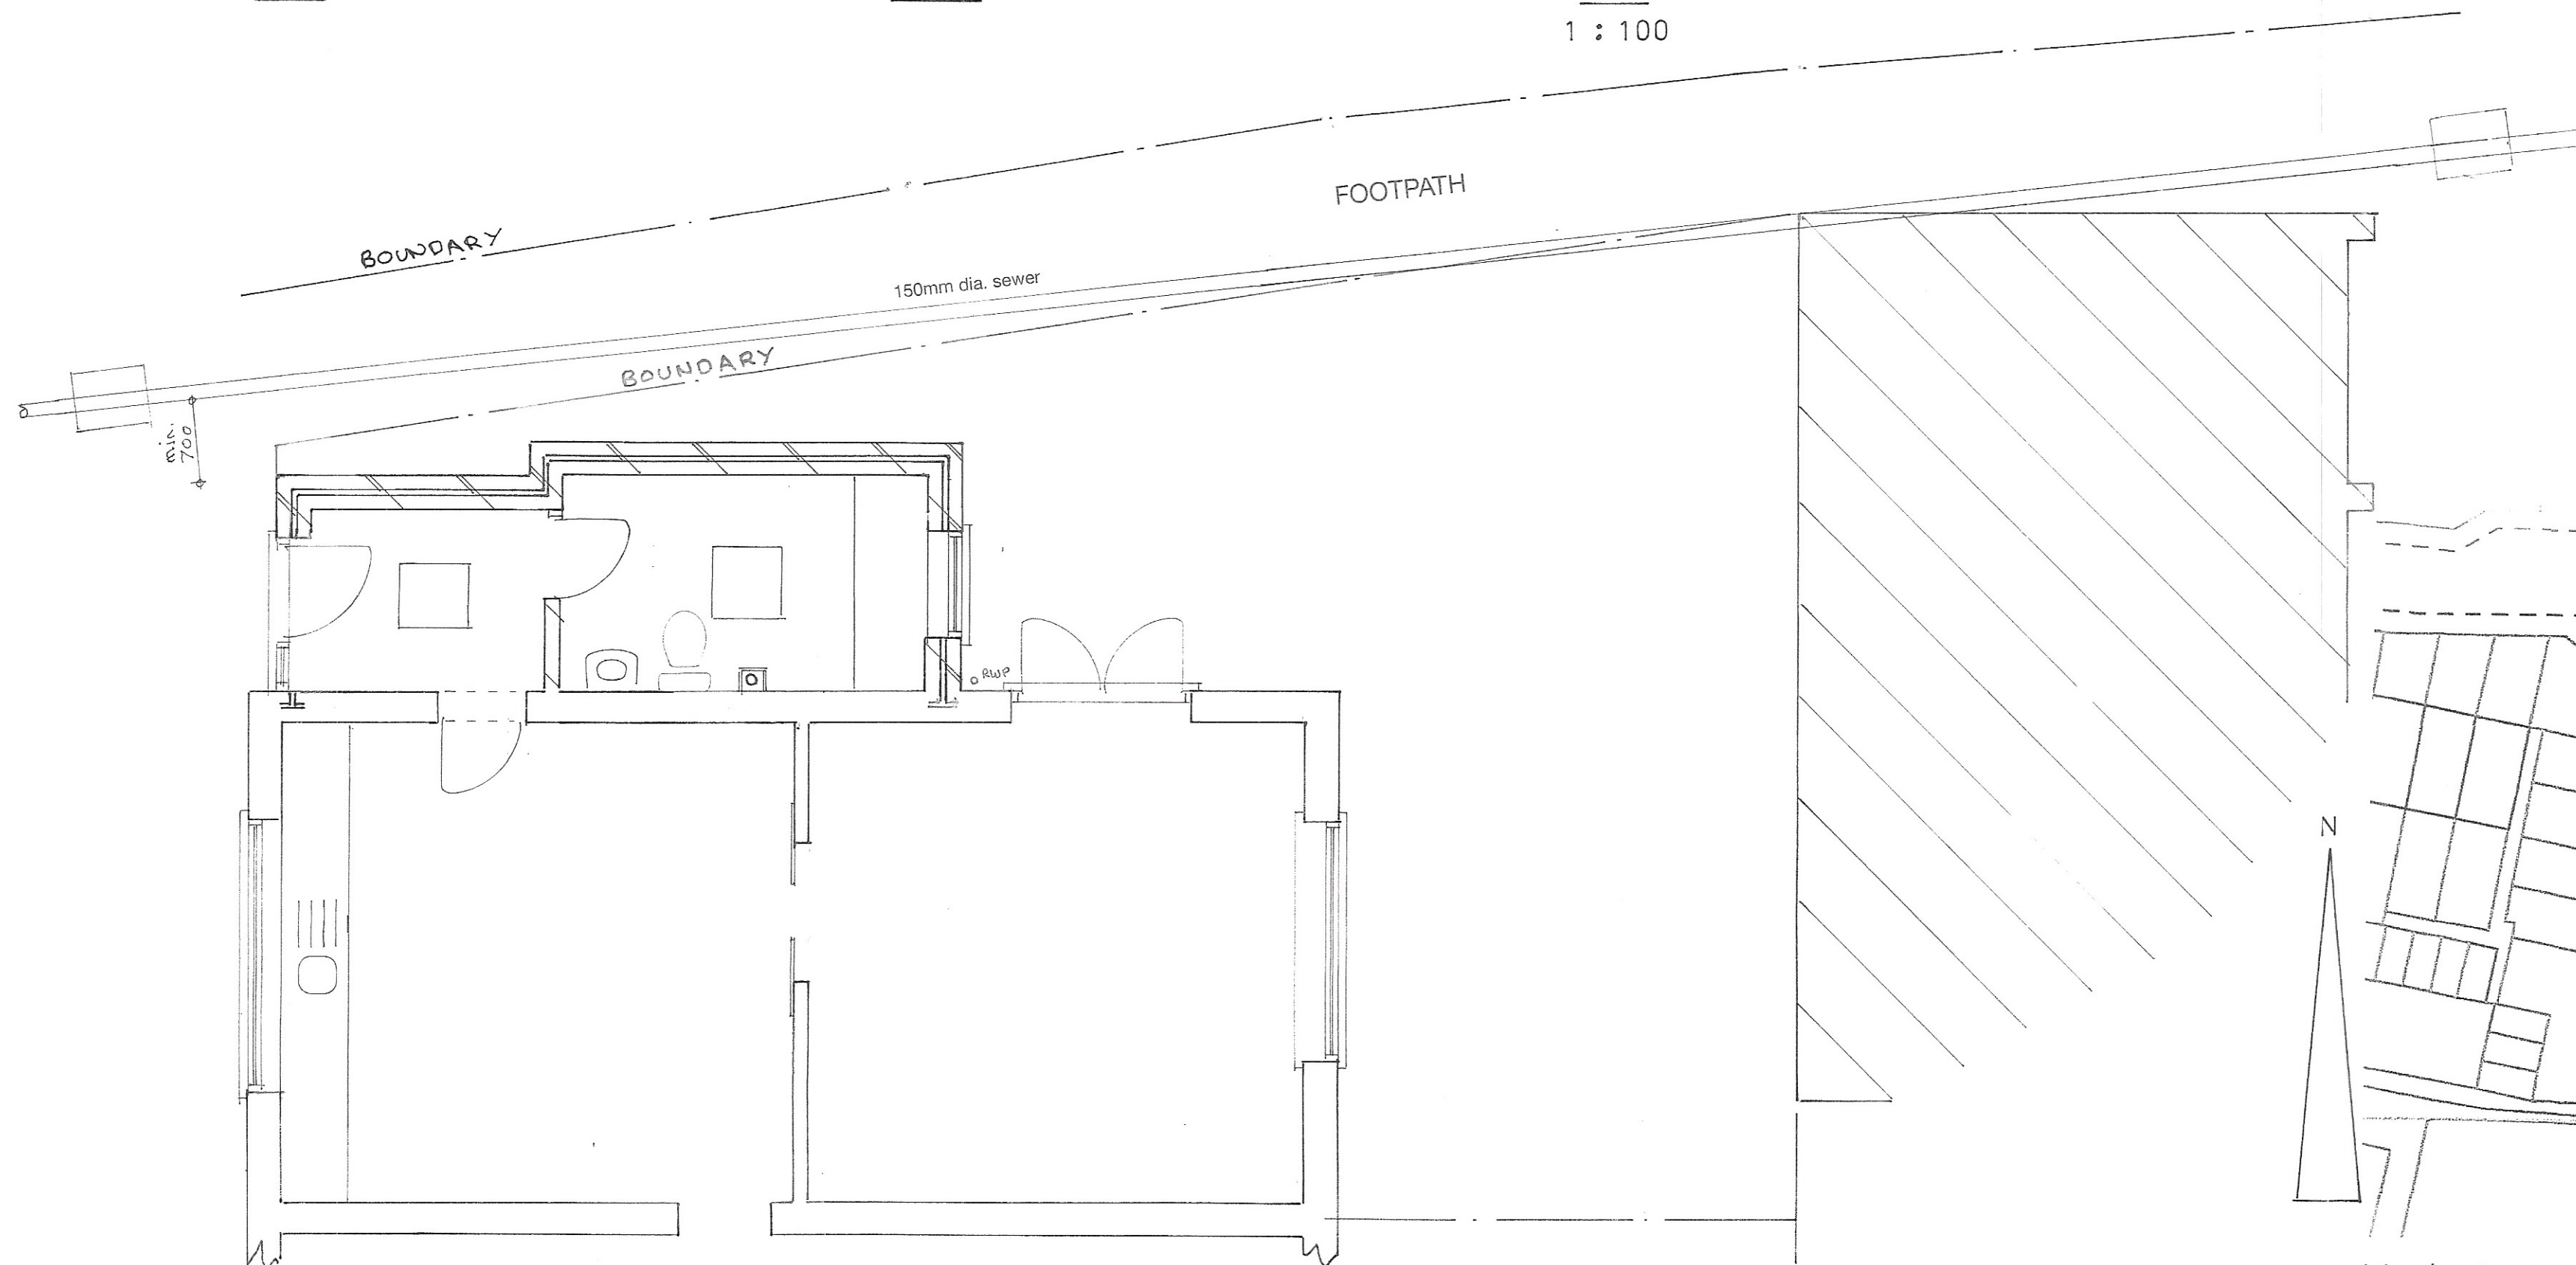

Plan
1 : 50



location plan
1 : 1250

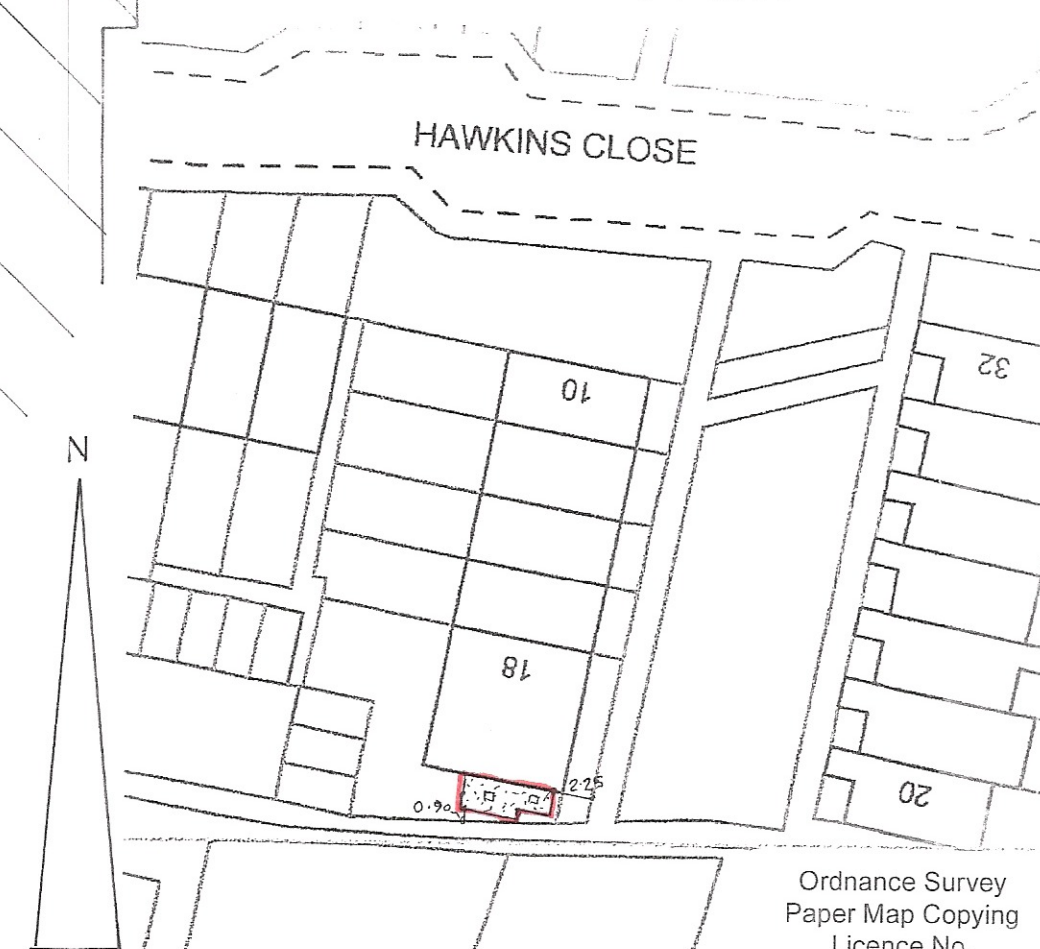

block plan
1 : 500

sheet 1 of 2

Proposed

PROPOSED SINGLE STOREY EXTENSION AT 18, HAWKINS CLOSE, ALDWICK
FOR MISS. C. HONOUR.

Bryan Butcher
Rainbow Cottage
Nyetimber Lane
Bognor Regis PO21 3JX
01243 266871
07973 233442
bryan.butcher@btinternet.com
www.bryanbutcher.com