


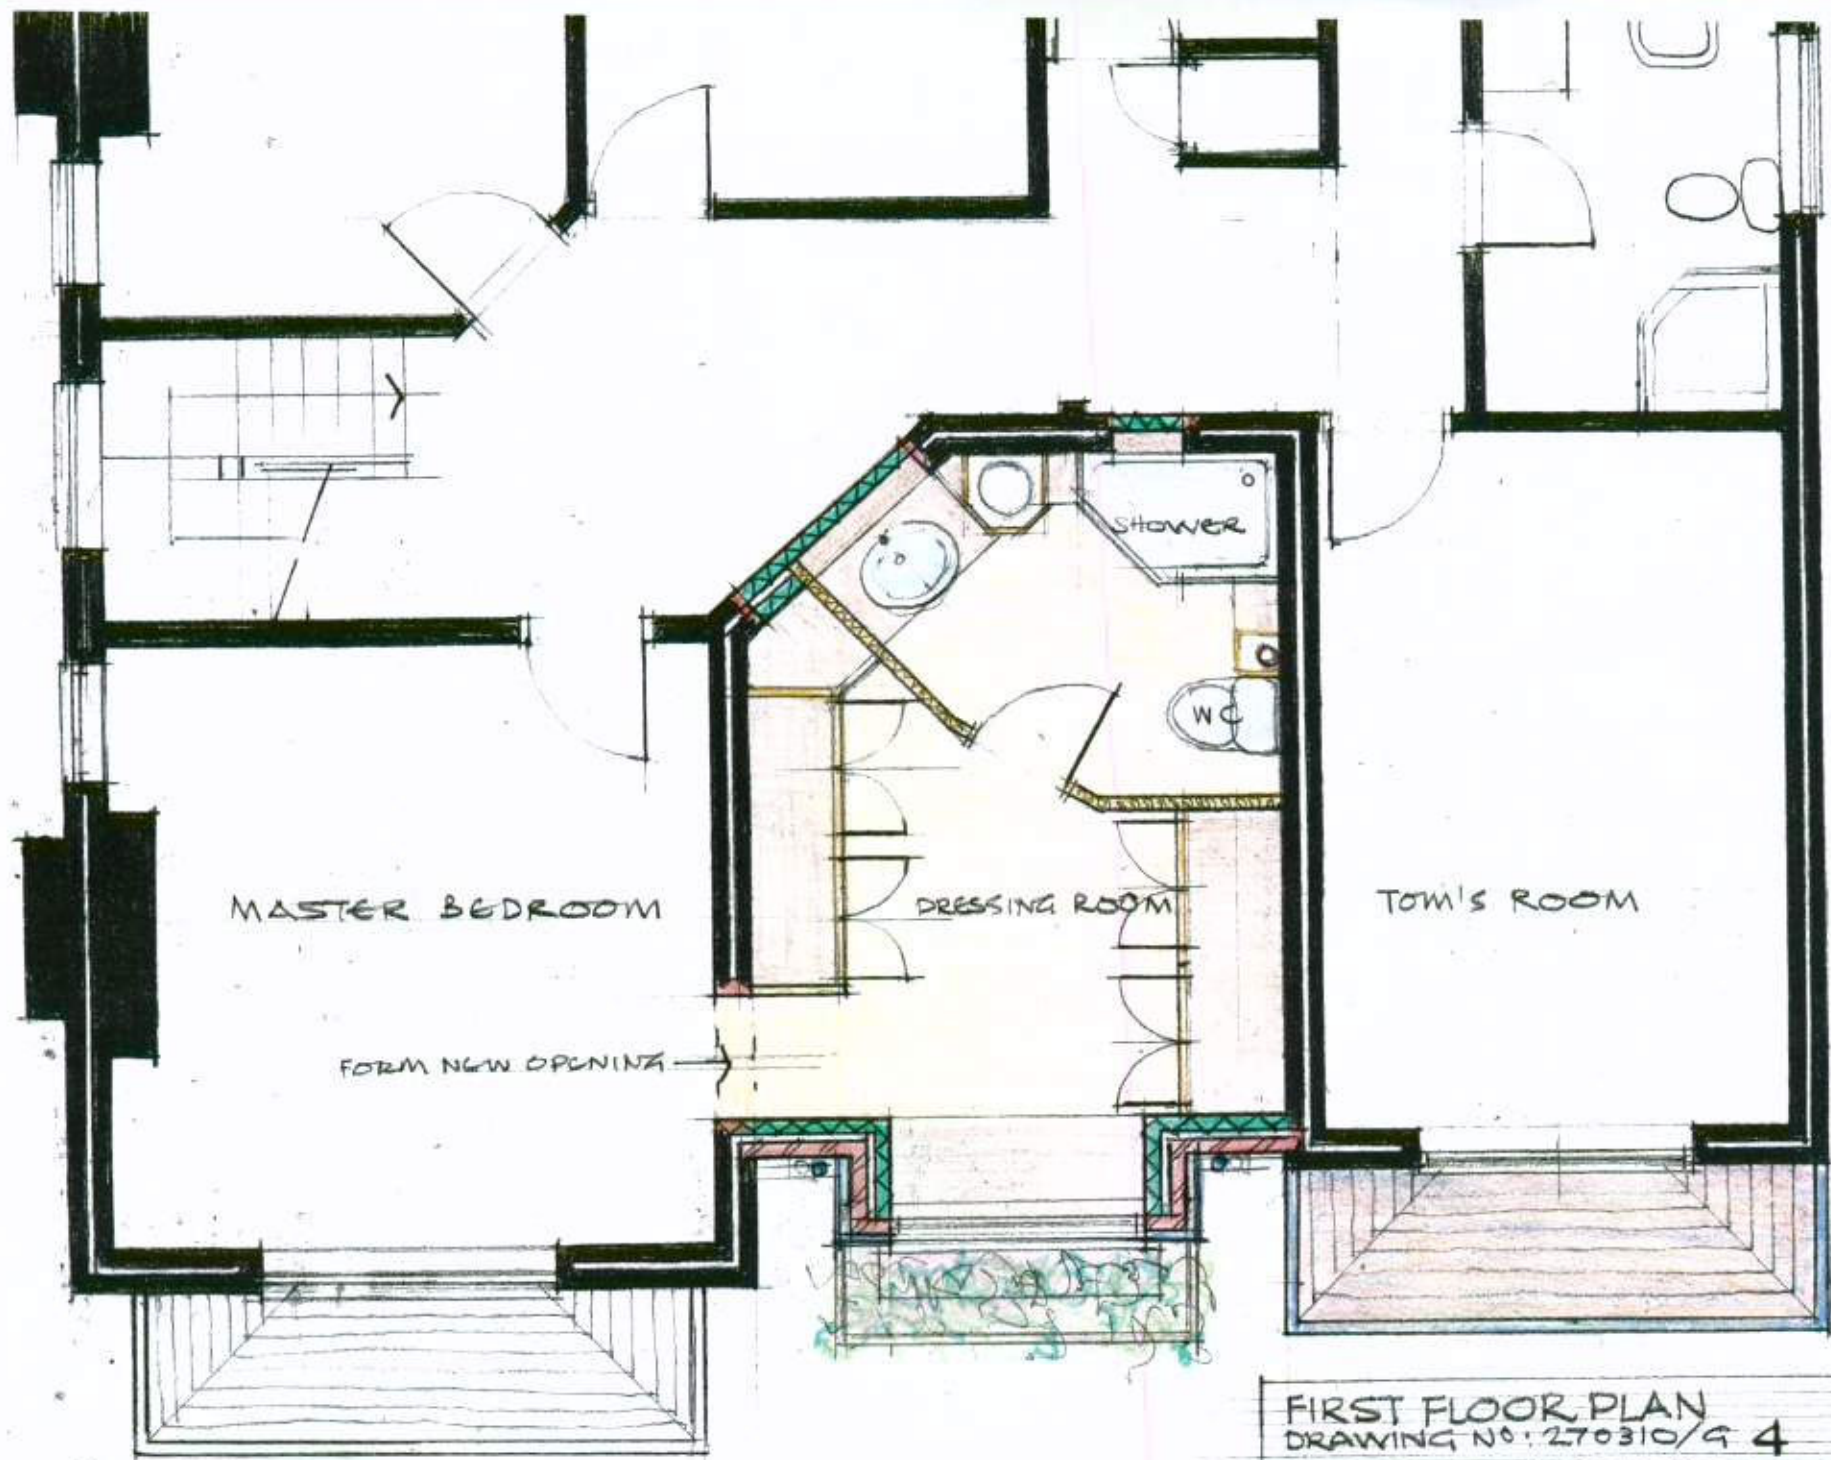

12, Willowhaze Avenue, Aldwick, BOGNOR REGIS, West Sussex, PO21 4AY DATE 23/04/2010