





FRONT ELEVATION

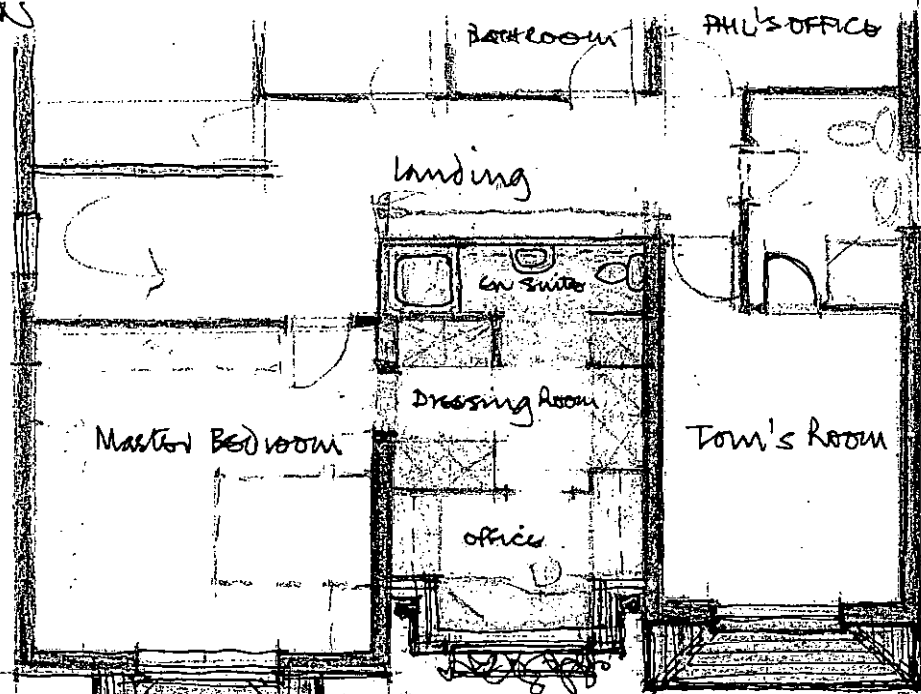

FIRST FLOOR PLAN

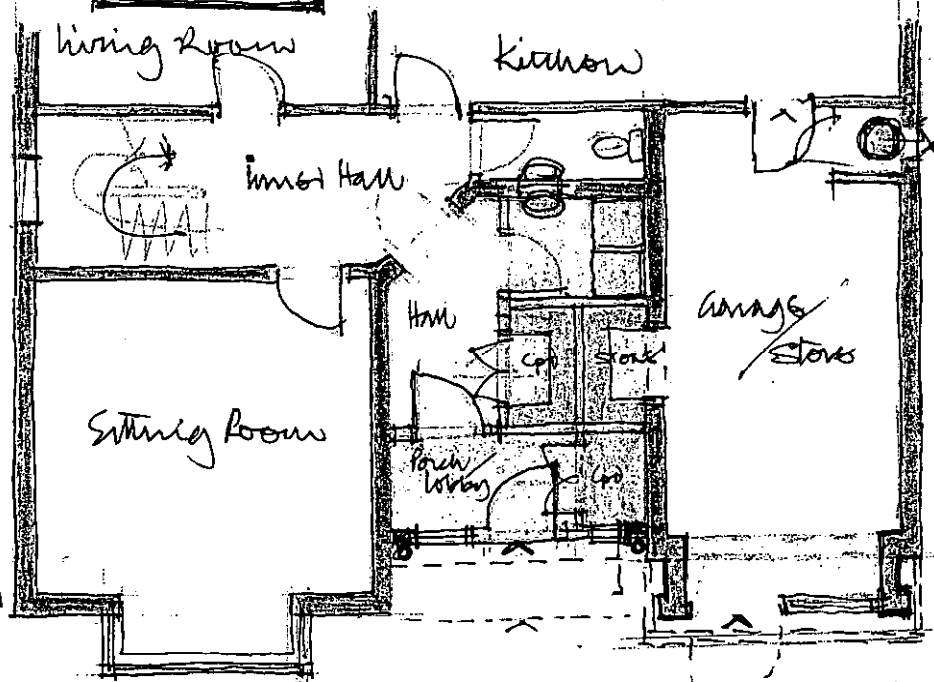

GROUND FLOOR PLAN

- PROPOSED EXTENSIONS:
4.5 x 3.3m
EXTENSION x 2 storey
29m² + GARAGE etc.
+ 2.1m² 0.7 x 3
31.1m².