
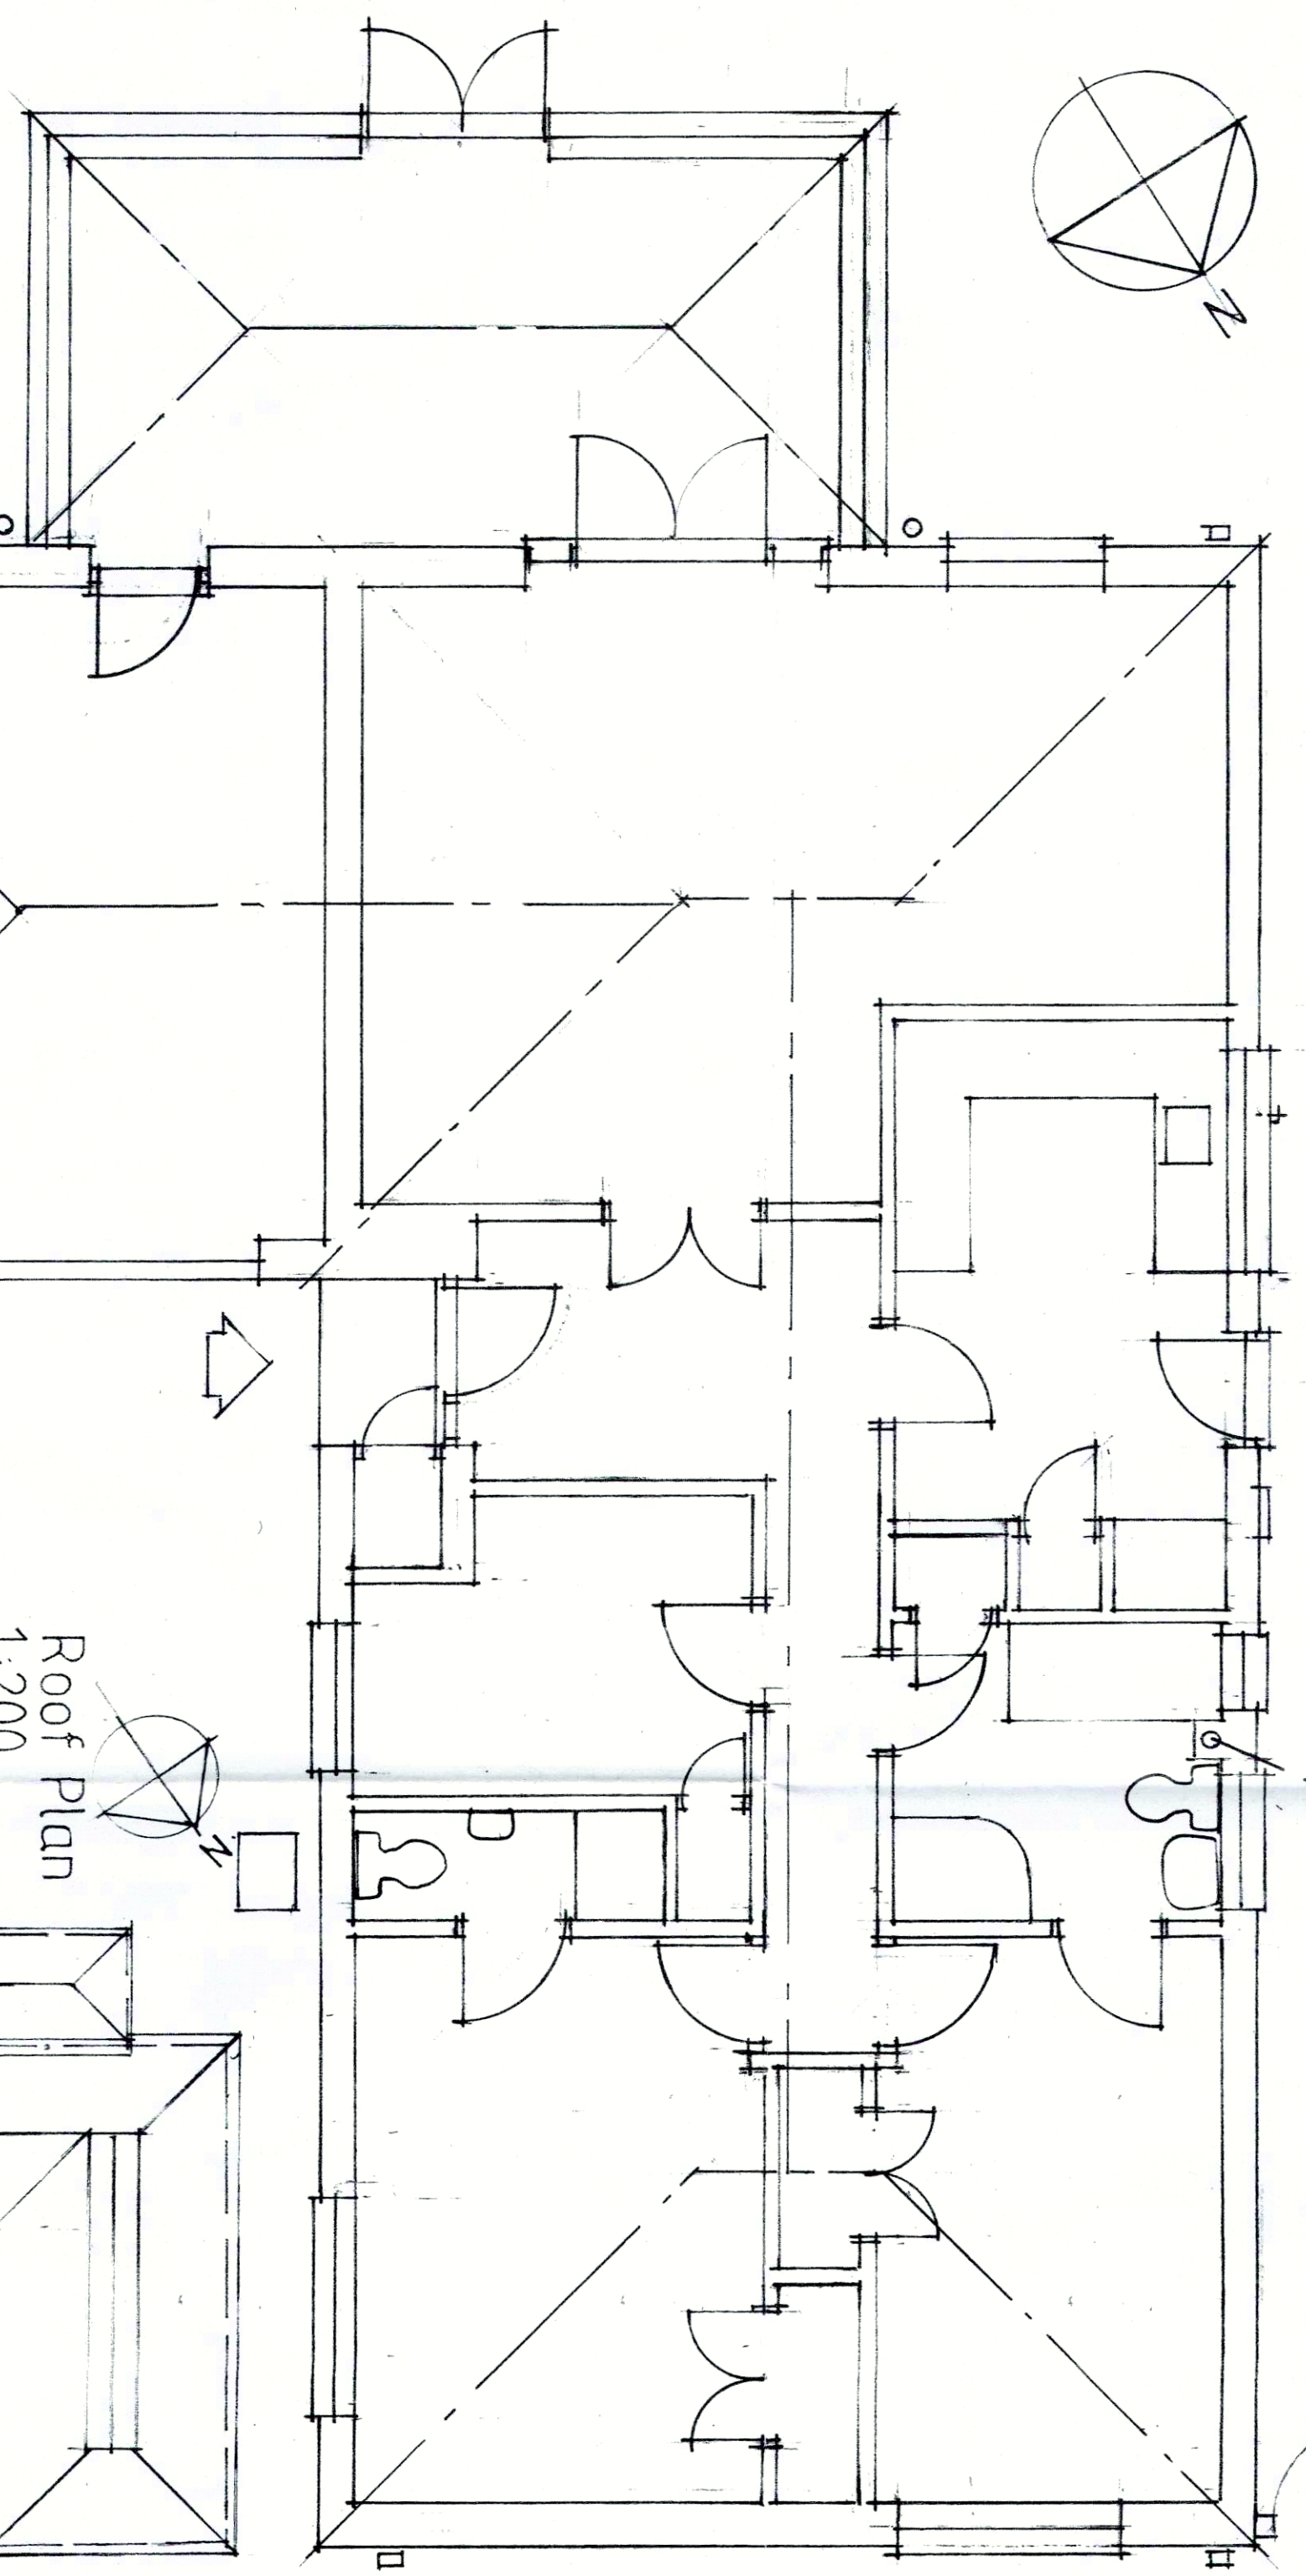
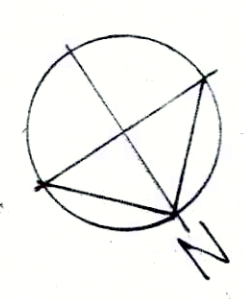


North West Elevation
1:100

North East

South West

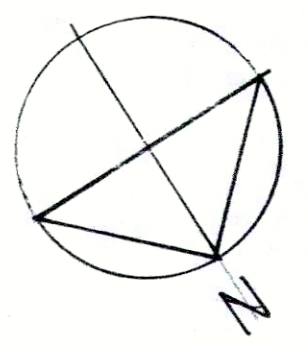


Roof Plan
1:200
at A2 size

Existing Ground Floor Plan
1:50

metres
0 1
1:50 at A2 size

EXISTING

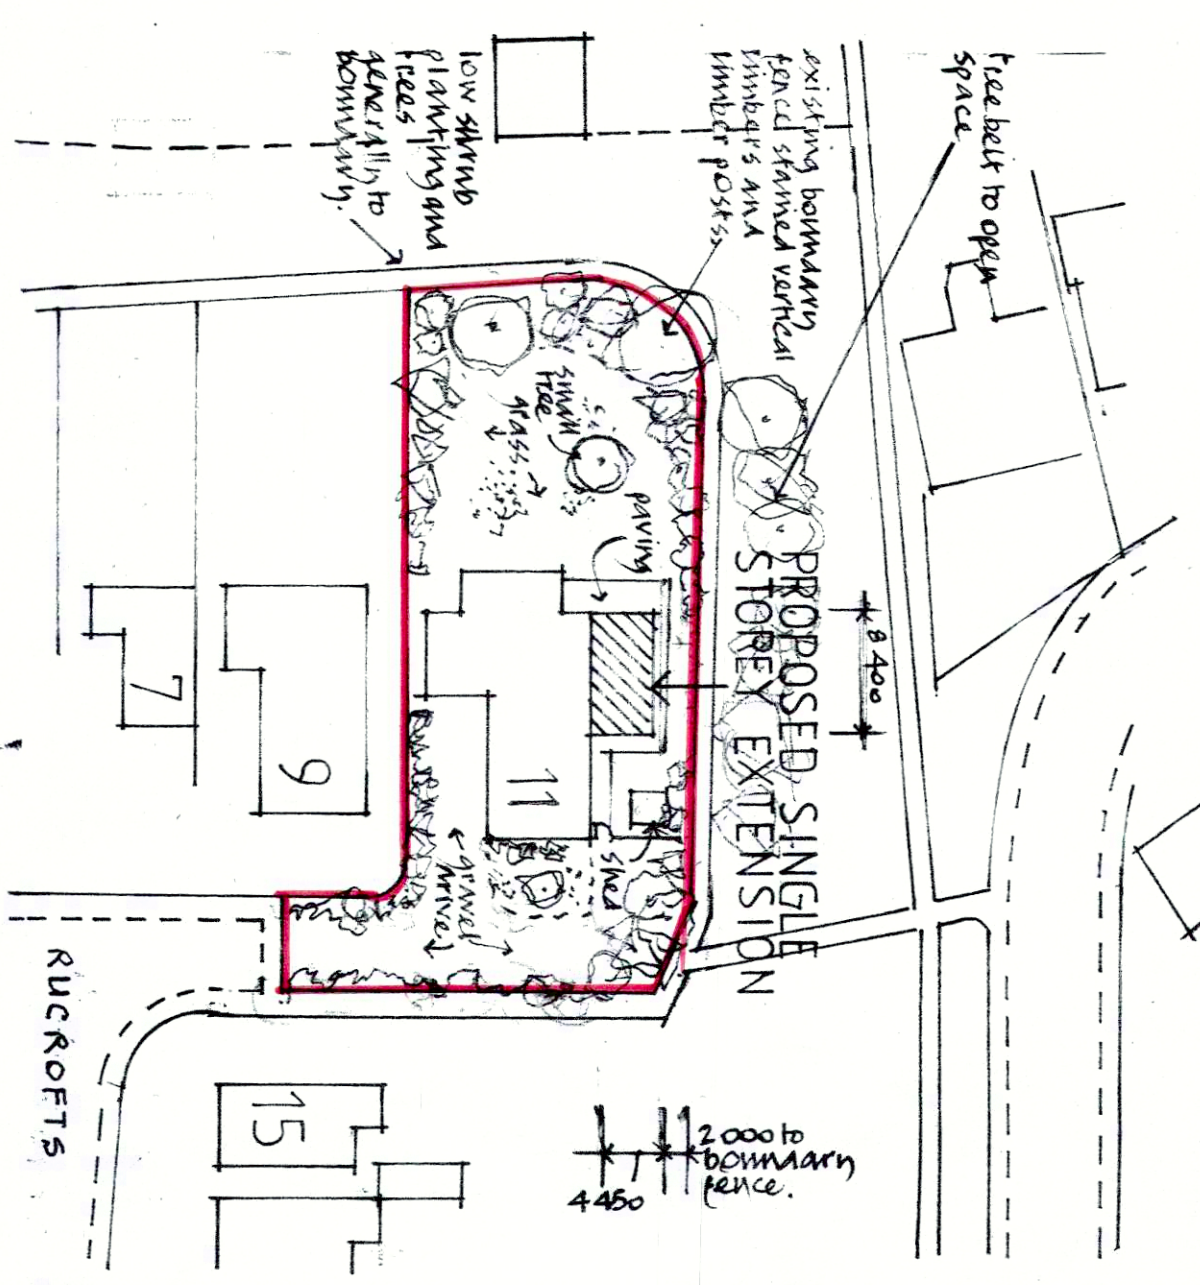

Block/Site Plan
1:500

Metres
0 5 20 40
at A2 size

R & K Sartin
Architectural & Interior Design

4 Wheelwrights Close, Arundel, West Sussex, BN18 9TA.
Tel: 01903 - 882283

11 Rucrofts

existing ground floor and roof plans, elevations indicating block/site plan.

Dec. 21	Drg.No	Rev.
1:500	21712/95/01	
1:100		
1:50 1:200		