


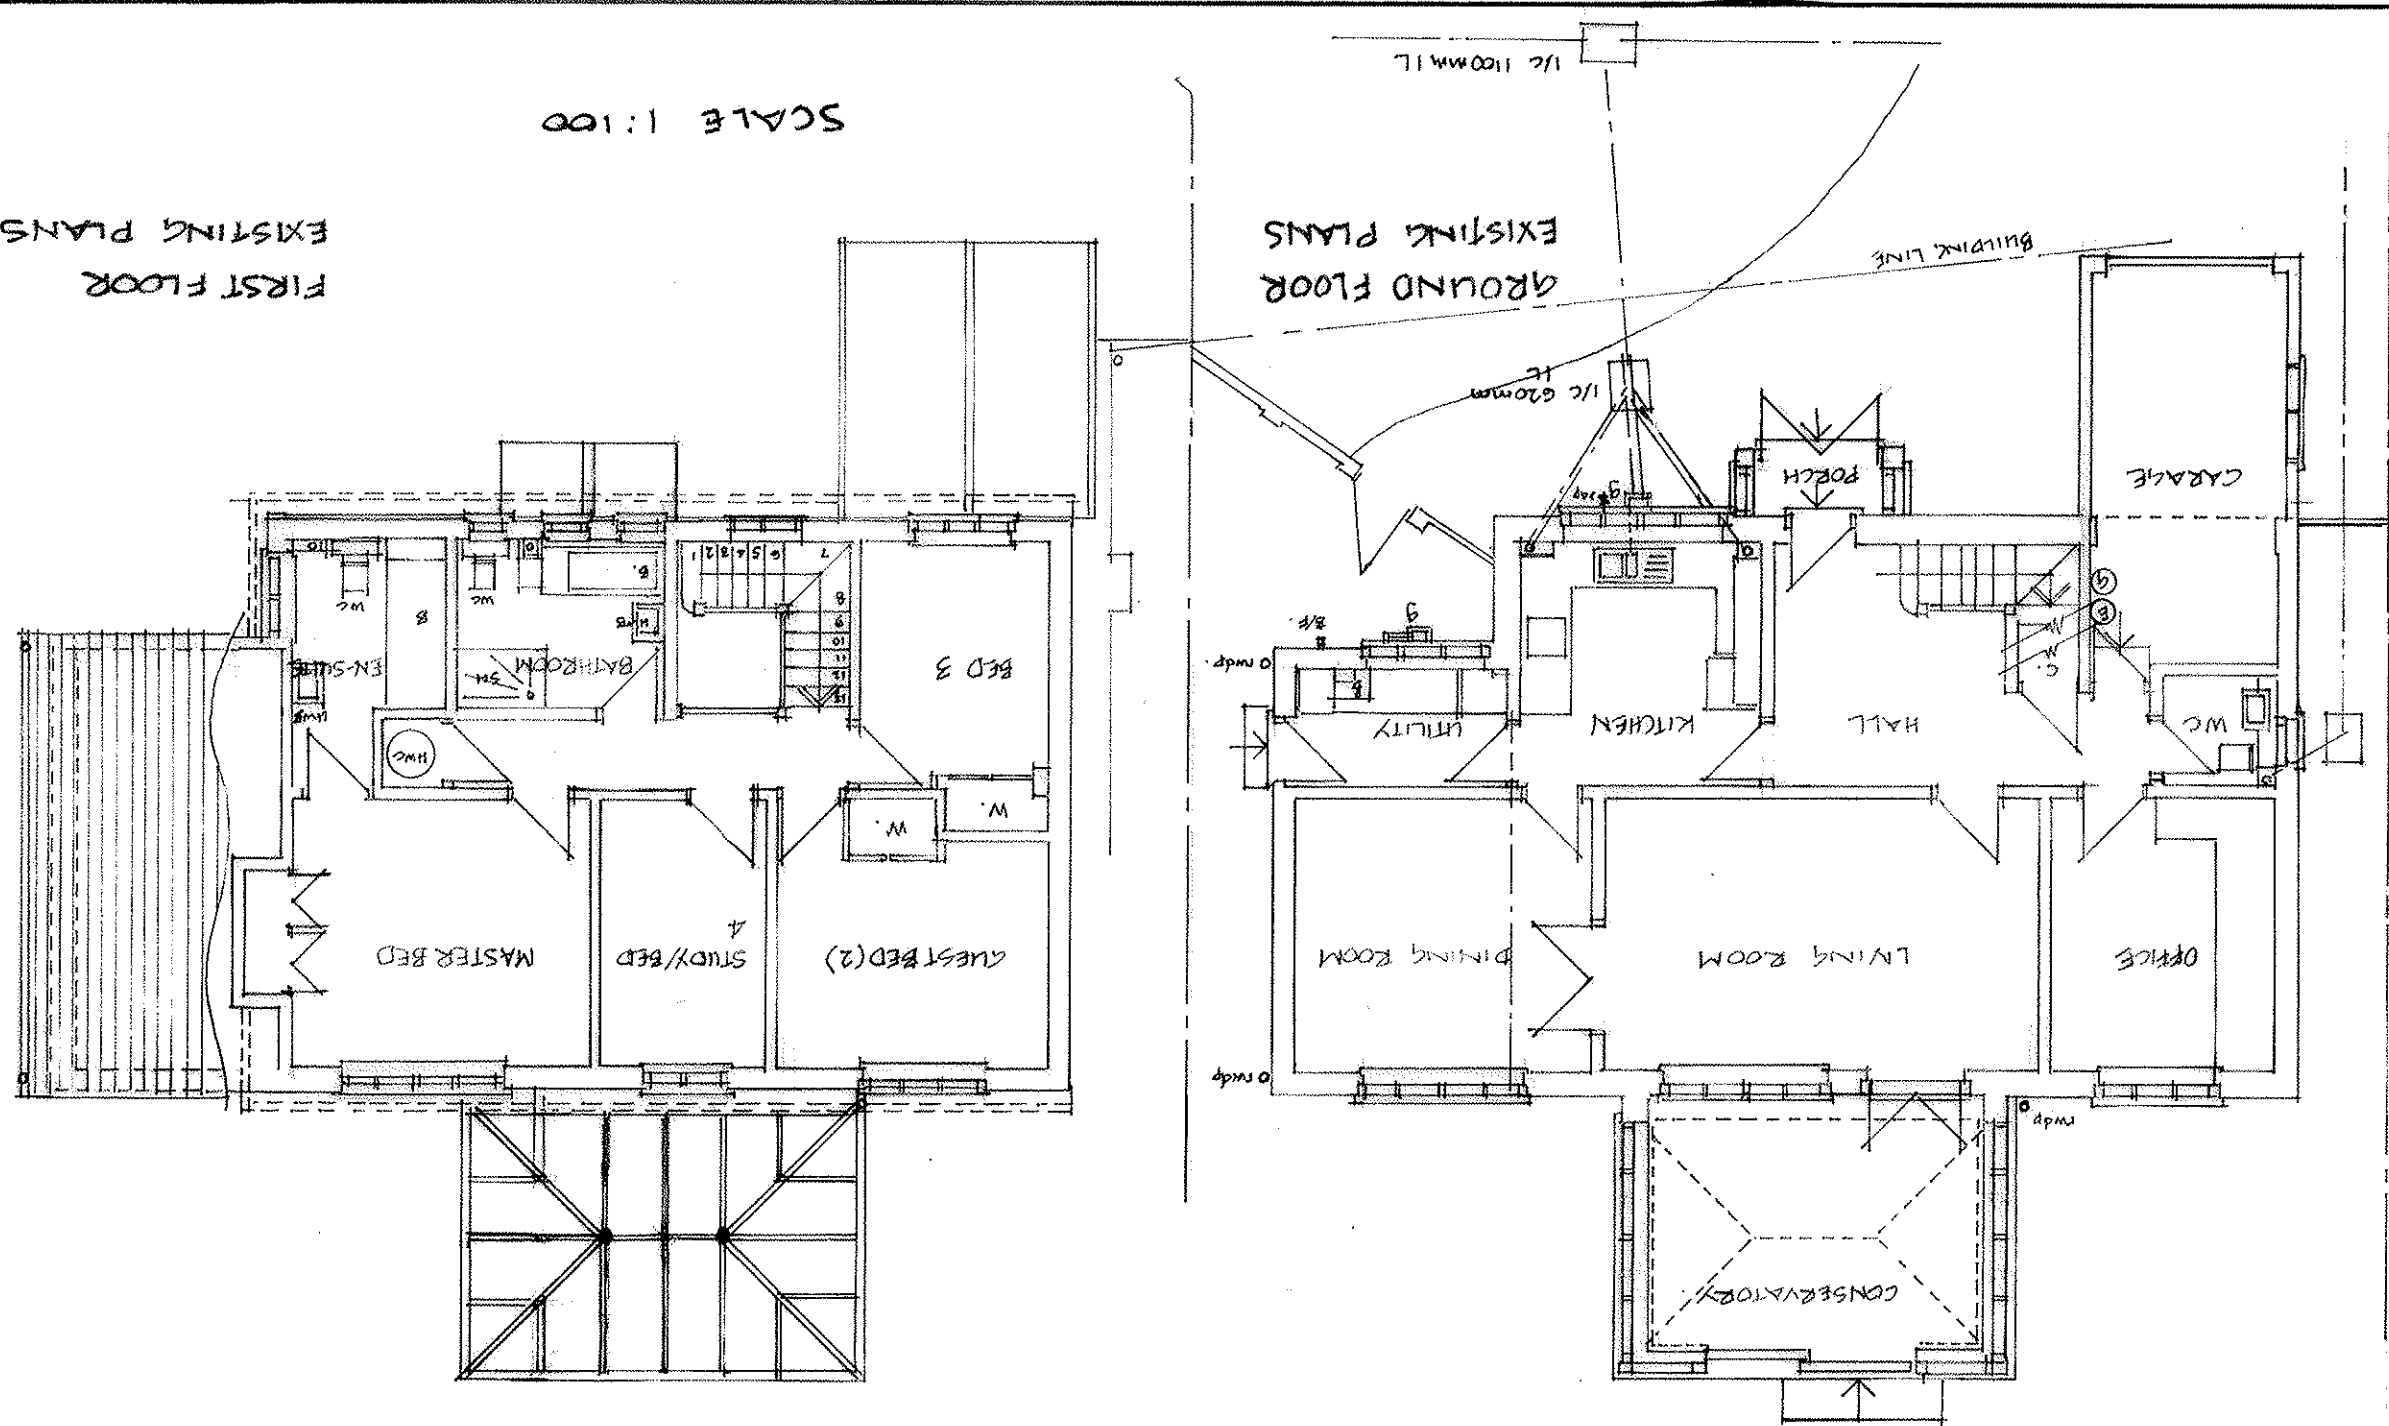

ADDITIONAL INFORMATION

TITLE: 25 CRAIGWEIL LANE BOGNOR REGIS WEST SUSSEX PO21 4RN

G J TAYLOR CONSULTANCY. ALMOND COTTAGE THE CAUSEWAY ARUNDEL WEST SUSSEX BN16 9JL

A263-22-01