



PROPOSED FRONT ELEVATION




PROPOSED SIDE (RH) ELEVATION.

SCALE 1:100.



EXISTING FRONT ELEVATION

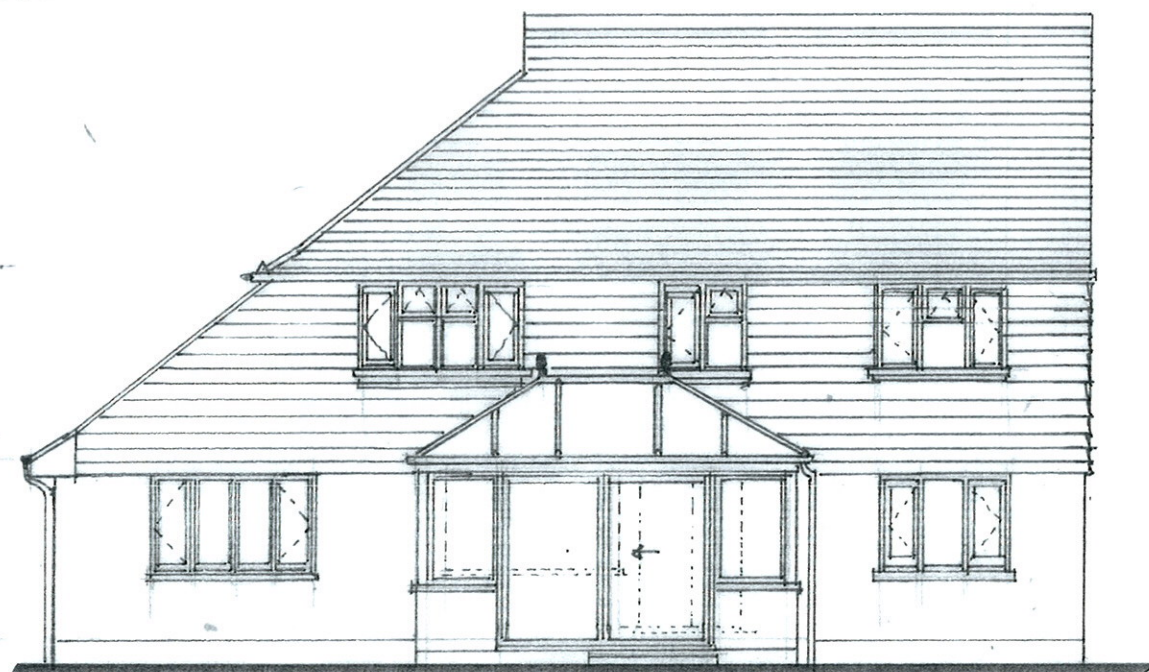

EXISTING ELEVATION REAR (UNCHANGED)

AMENDMENTS

- 22-04-20 PORCH DOOR CHANGED
A SKYLIGHT REMOVED
SIDE ACCESS WALL
MOVED.
23-01-12 CREAT STORE OFF
B GARAGE, CONTINUE
PITCH ROOF EDGE

TITLE:
25 CRAIGWEIL LANE
BOGNOR REGIS
WEST SUSSEX
PO21 4AN
ELEVATIONS.

G J TAYLOR
CONSULTANCY
ALMOND COTTAGE
THE CAUSEWAY
ARUNDEL
WEST SUSSEX
BN18 9JL