

39 The Drive

FENCE

● TS ○ T4 ● T3 ○ T2

0  
FENCE  
SHED  
0  
0  
0  
0  
0

32


30

PORCH

12ft

HEDGEROW

HEDGEROW

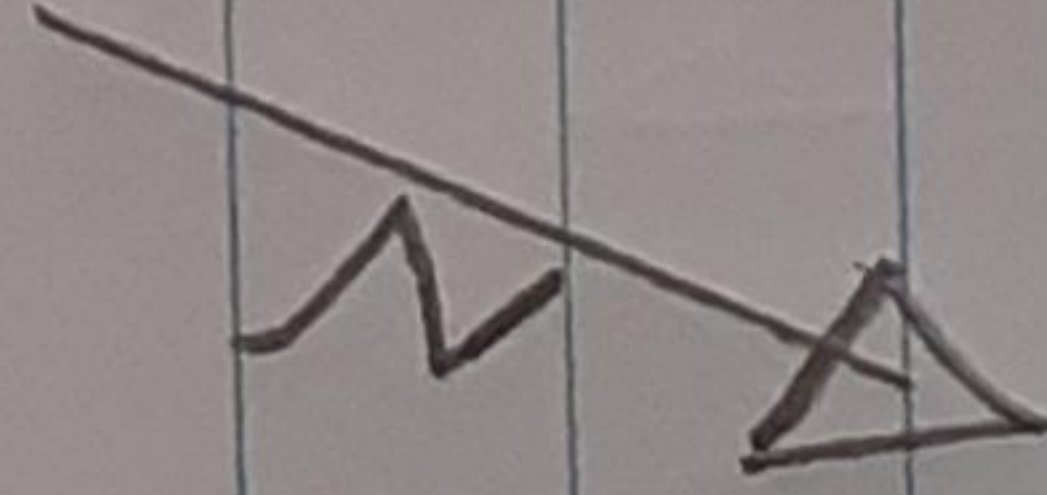

KEY

- TREES TO CUT
- NO WORK

KINGSWAY