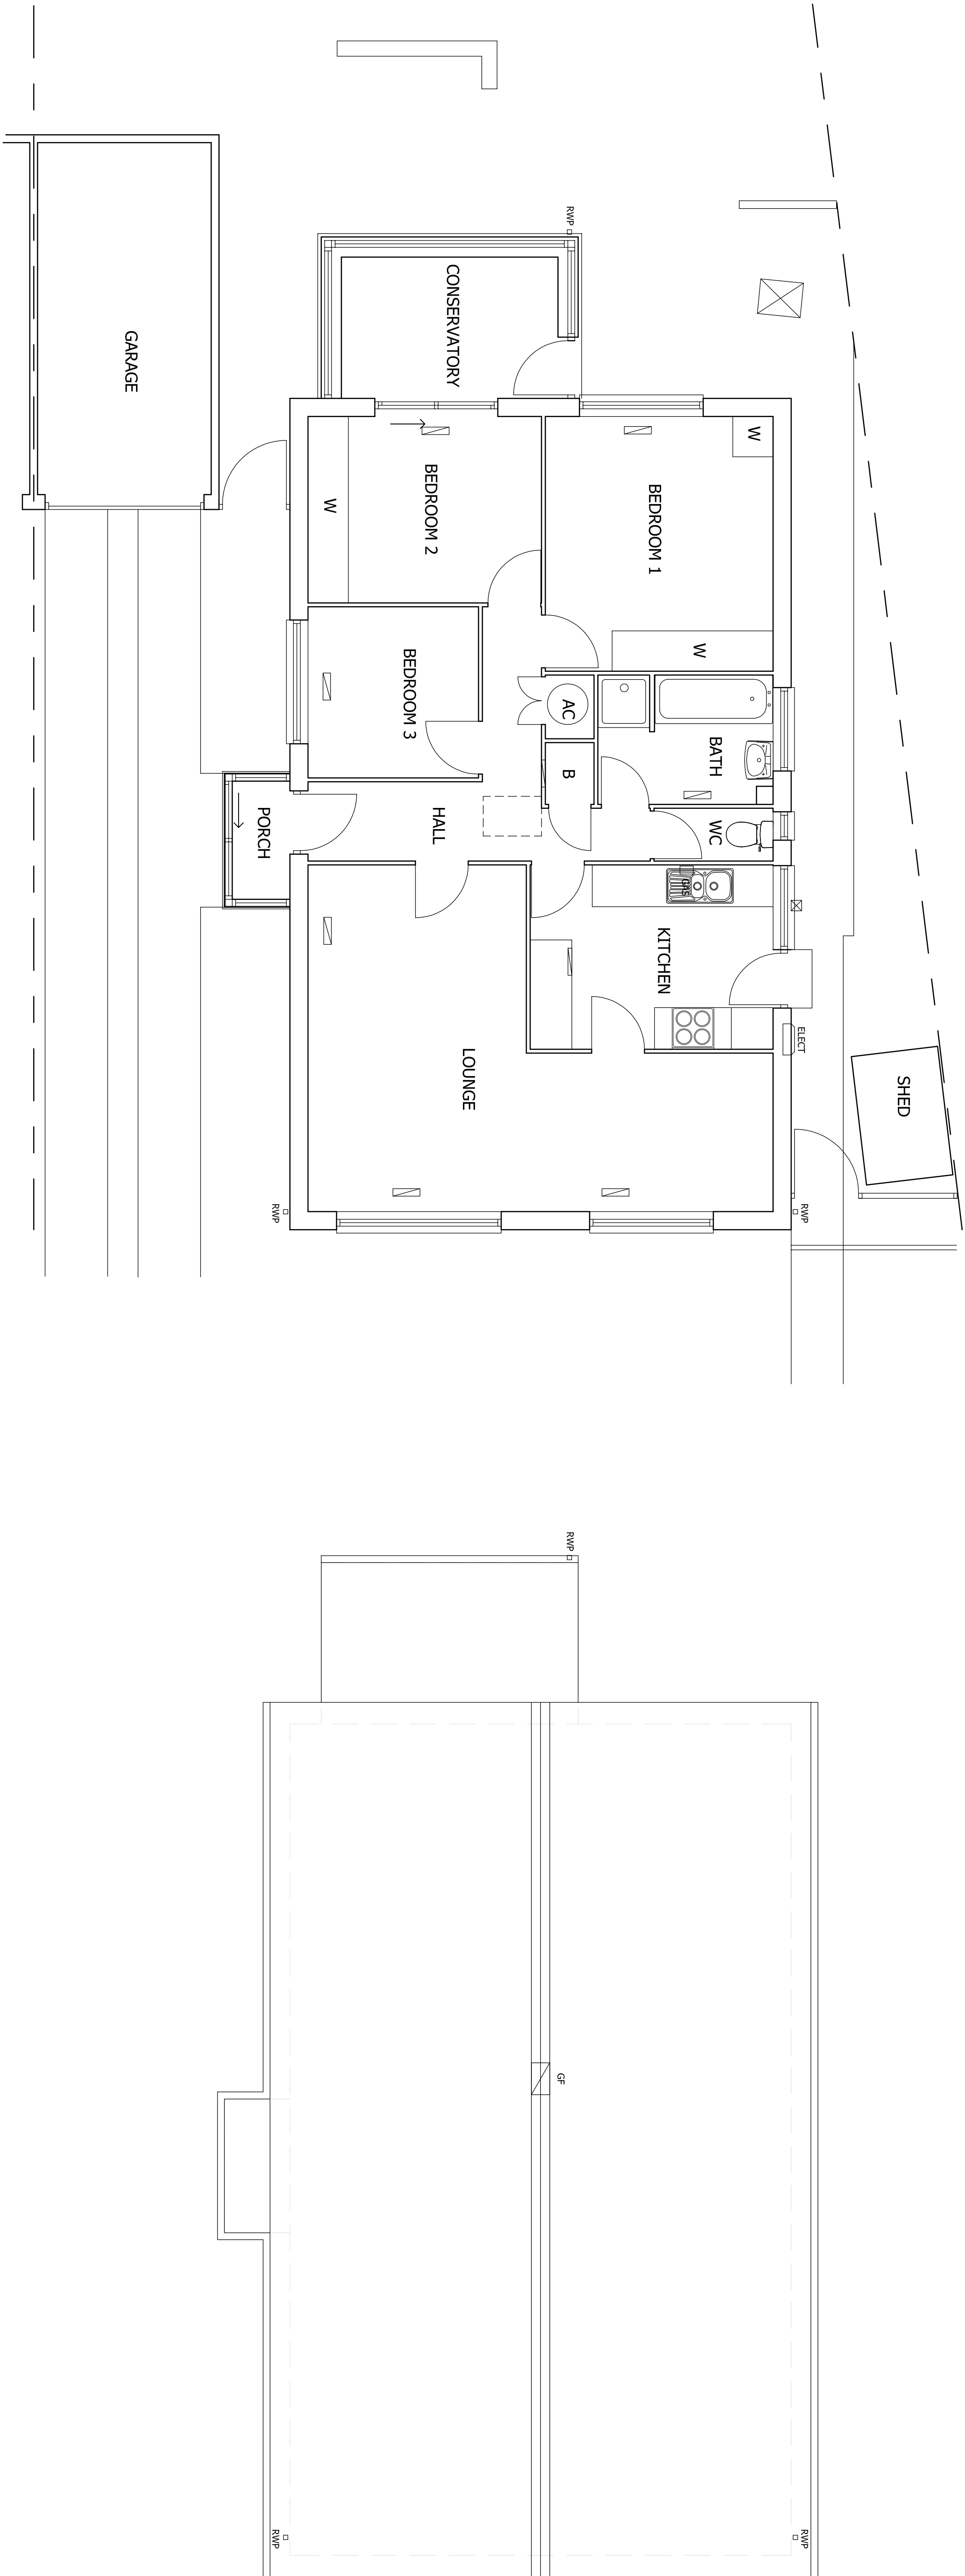


REV. APPROVED BY DATE

bayside 19 Portland Close
Weymouth, Dorset Regis
West Sussex PO21 3NL
Tel: 01243 265320
studio@bayside-architectural.co.uk
www.bayside-architectural.co.uk

CLIENT'S NAME
Mr & Mrs Cripp

JOB TITLE
9 Copthorne Way
Bognor Regis

DRAWING TITLE
Survey Plans & Elevations

SCALE	1:50	DATE	04/18
JOB NO	013	DRAWING NO	SU-01
STATUS		REV	A
		EXAMIN	SCB

DO NOT SCALE FROM THIS DRAWING EXCEPT FOR PLANNING PURPOSES ONLY.
ALL DIMENSIONS MUST BE CHECKED ON SITE BY CONTRACTOR. ANY DISCREPANCIES SHOULD BE
ALL DIMENSIONS ARE IN MILLIMETRES, IF IN DOUBT USE
© BAYSIDE ARCHITECTURAL DESIGN LIMITED

