

SIDE ELEVATION

NOTES

ROOF - Plain clay tiles to pitched roof.


WALLS - Mixture of face brickwork with plain tile hanging to some gables.

WINDOWS/DOORS - White framed PVC double glazed units.

REAR ELEVATION

EXISTING ELEVATIONS

SCALE

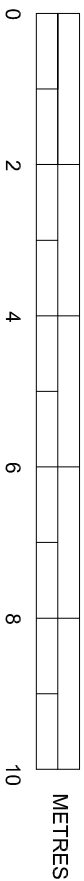

METRES

SUSSEX BUILDING CONSULTANCY LIMITED 233 MANOR WAY, ALDWICK BAY ESTATE, BOGNOR REGIS, WEST SUSSEX. SCALE - 1/150 REV - DATE - 20/01/2021	 LABC 3 NORTHGATE ROAD POZI SZ. TEL: 01243 861379
--	---