


CARLTON AVENUE

CARLTON AVENUE

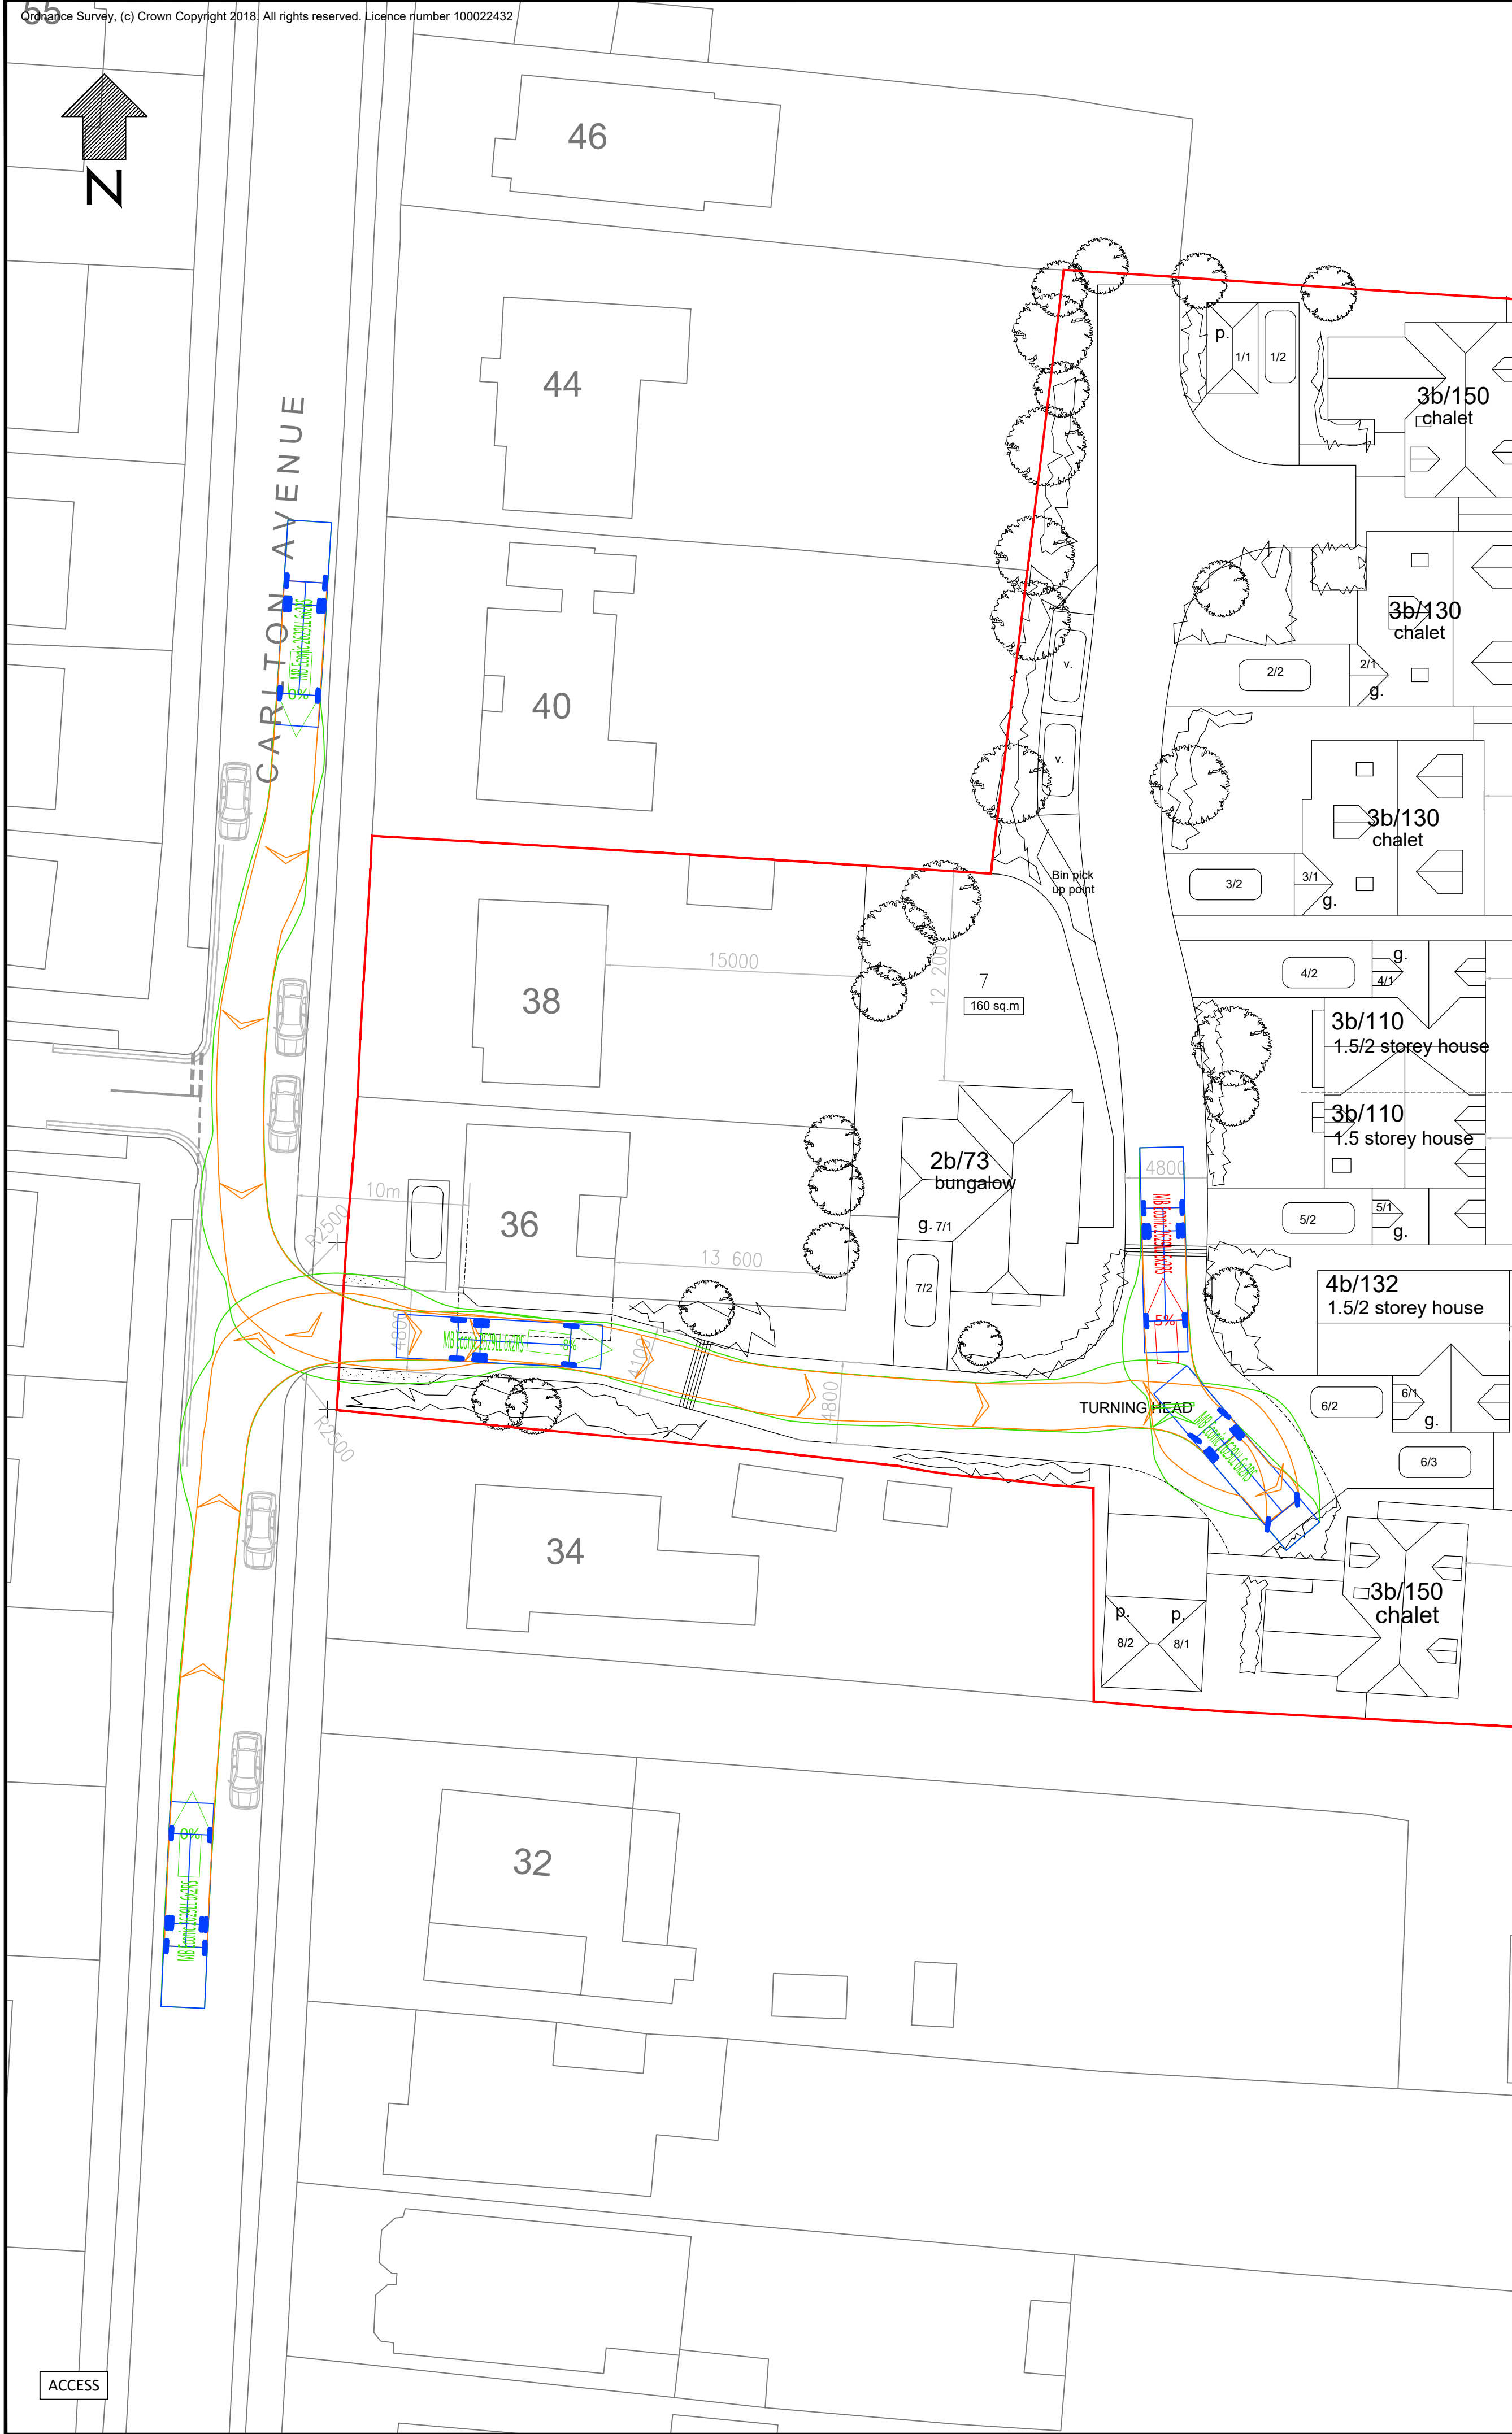

VEHICLE DETAILS:

MB ECOMIC 2629LL 6X2RS

Overall Length 12.000m
Overall Width 2.550m
Overall Body Height 3.751m
Min Body Ground Clearance 0.304m
Track Width 2.500m
Lock to Lock Time 4.00s
Kerb to Kerb Turning Radius 8.994m

Design speed 5kph for all Forward movements
Design speed 2.5kph for all Reverse movements

Rev	Date	Description	AS	AB	AB
-	20/07/18	ORIGINAL ISSUE			

This drawing has been specifically prepared to meet the requirements of the named client and may contain design and innovative features which differ from conventional design standards.

CAD precision Ltd

W: www.cad-precision.com
E: info@cad-precision.com
T: 01273 661753

Twitter: #CADprecision
Google+, Facebook
Linked-IN

Client

COUNTERPOINT PROPERTIES LTD

Project

36-44 CARLTON AVENUE,
BOGNOR REGIS

Drawing Title

SWEPT PATH ANALYSIS USING A
LARGE 3 AXLE REFUSE VEHICLE

Drawing Status

FOR INFORMATION

Drawn	Designed	Date	Scale	Size
AS	AS	JUL 2018	1:250	A1

Drawing No.

1645-001

Rev

-