
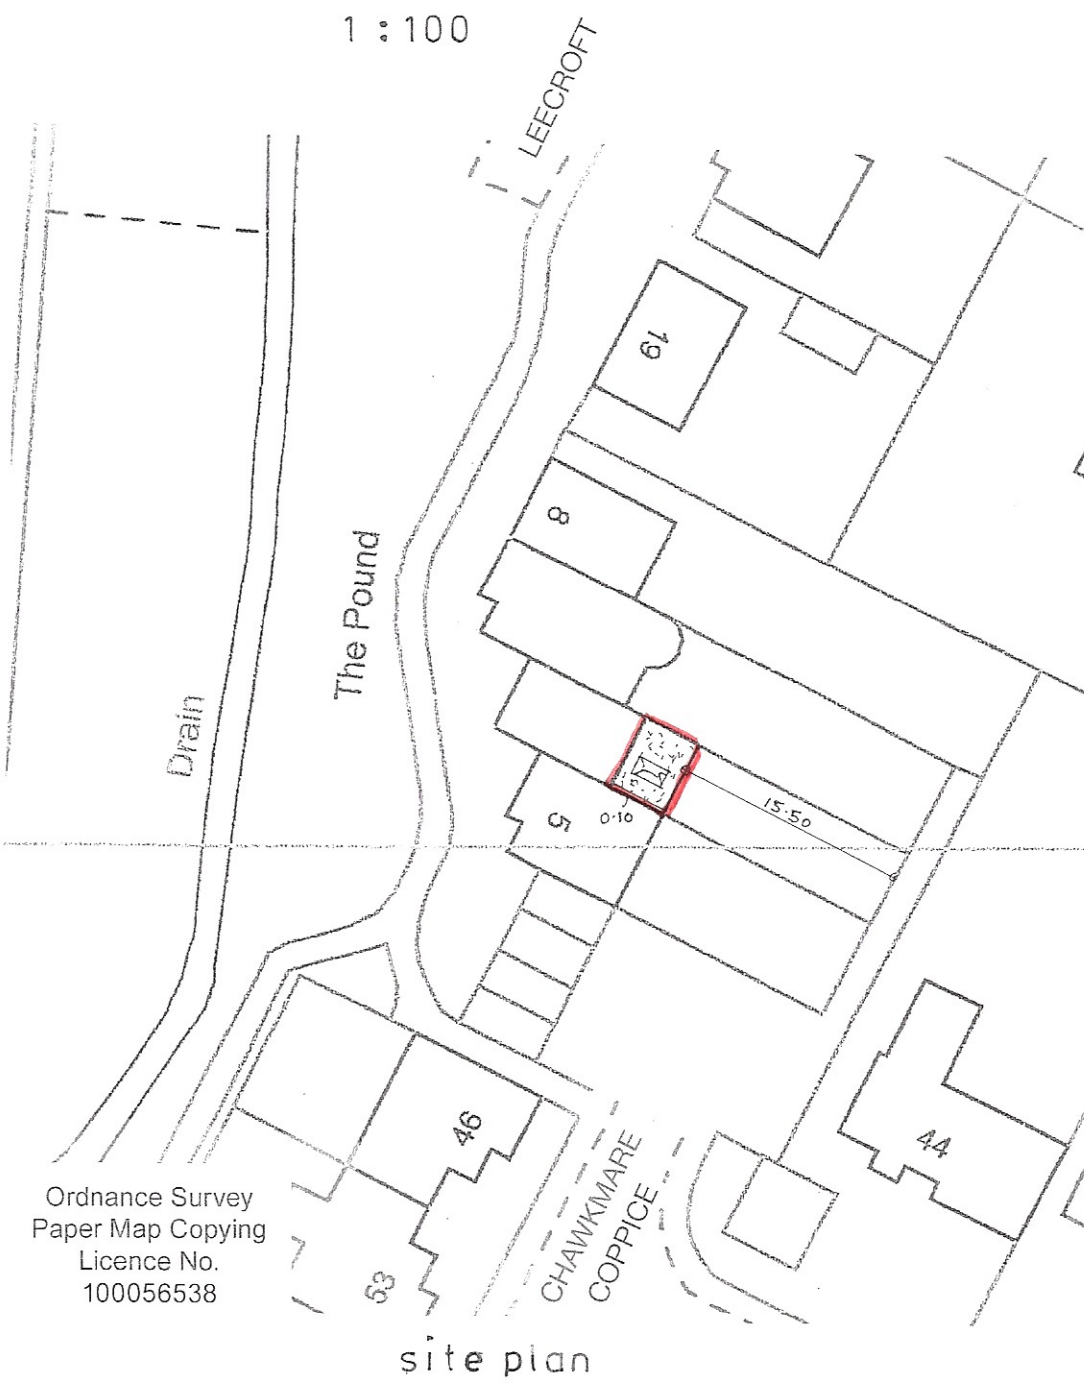
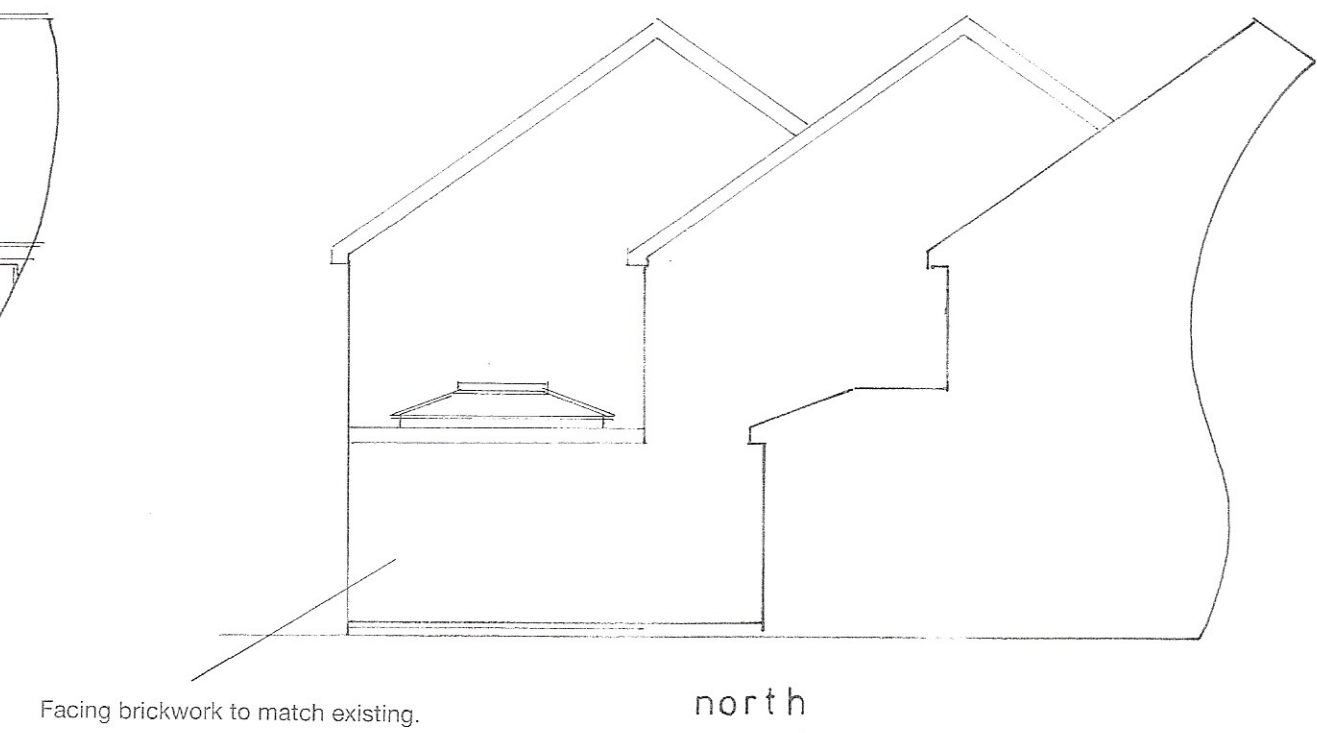


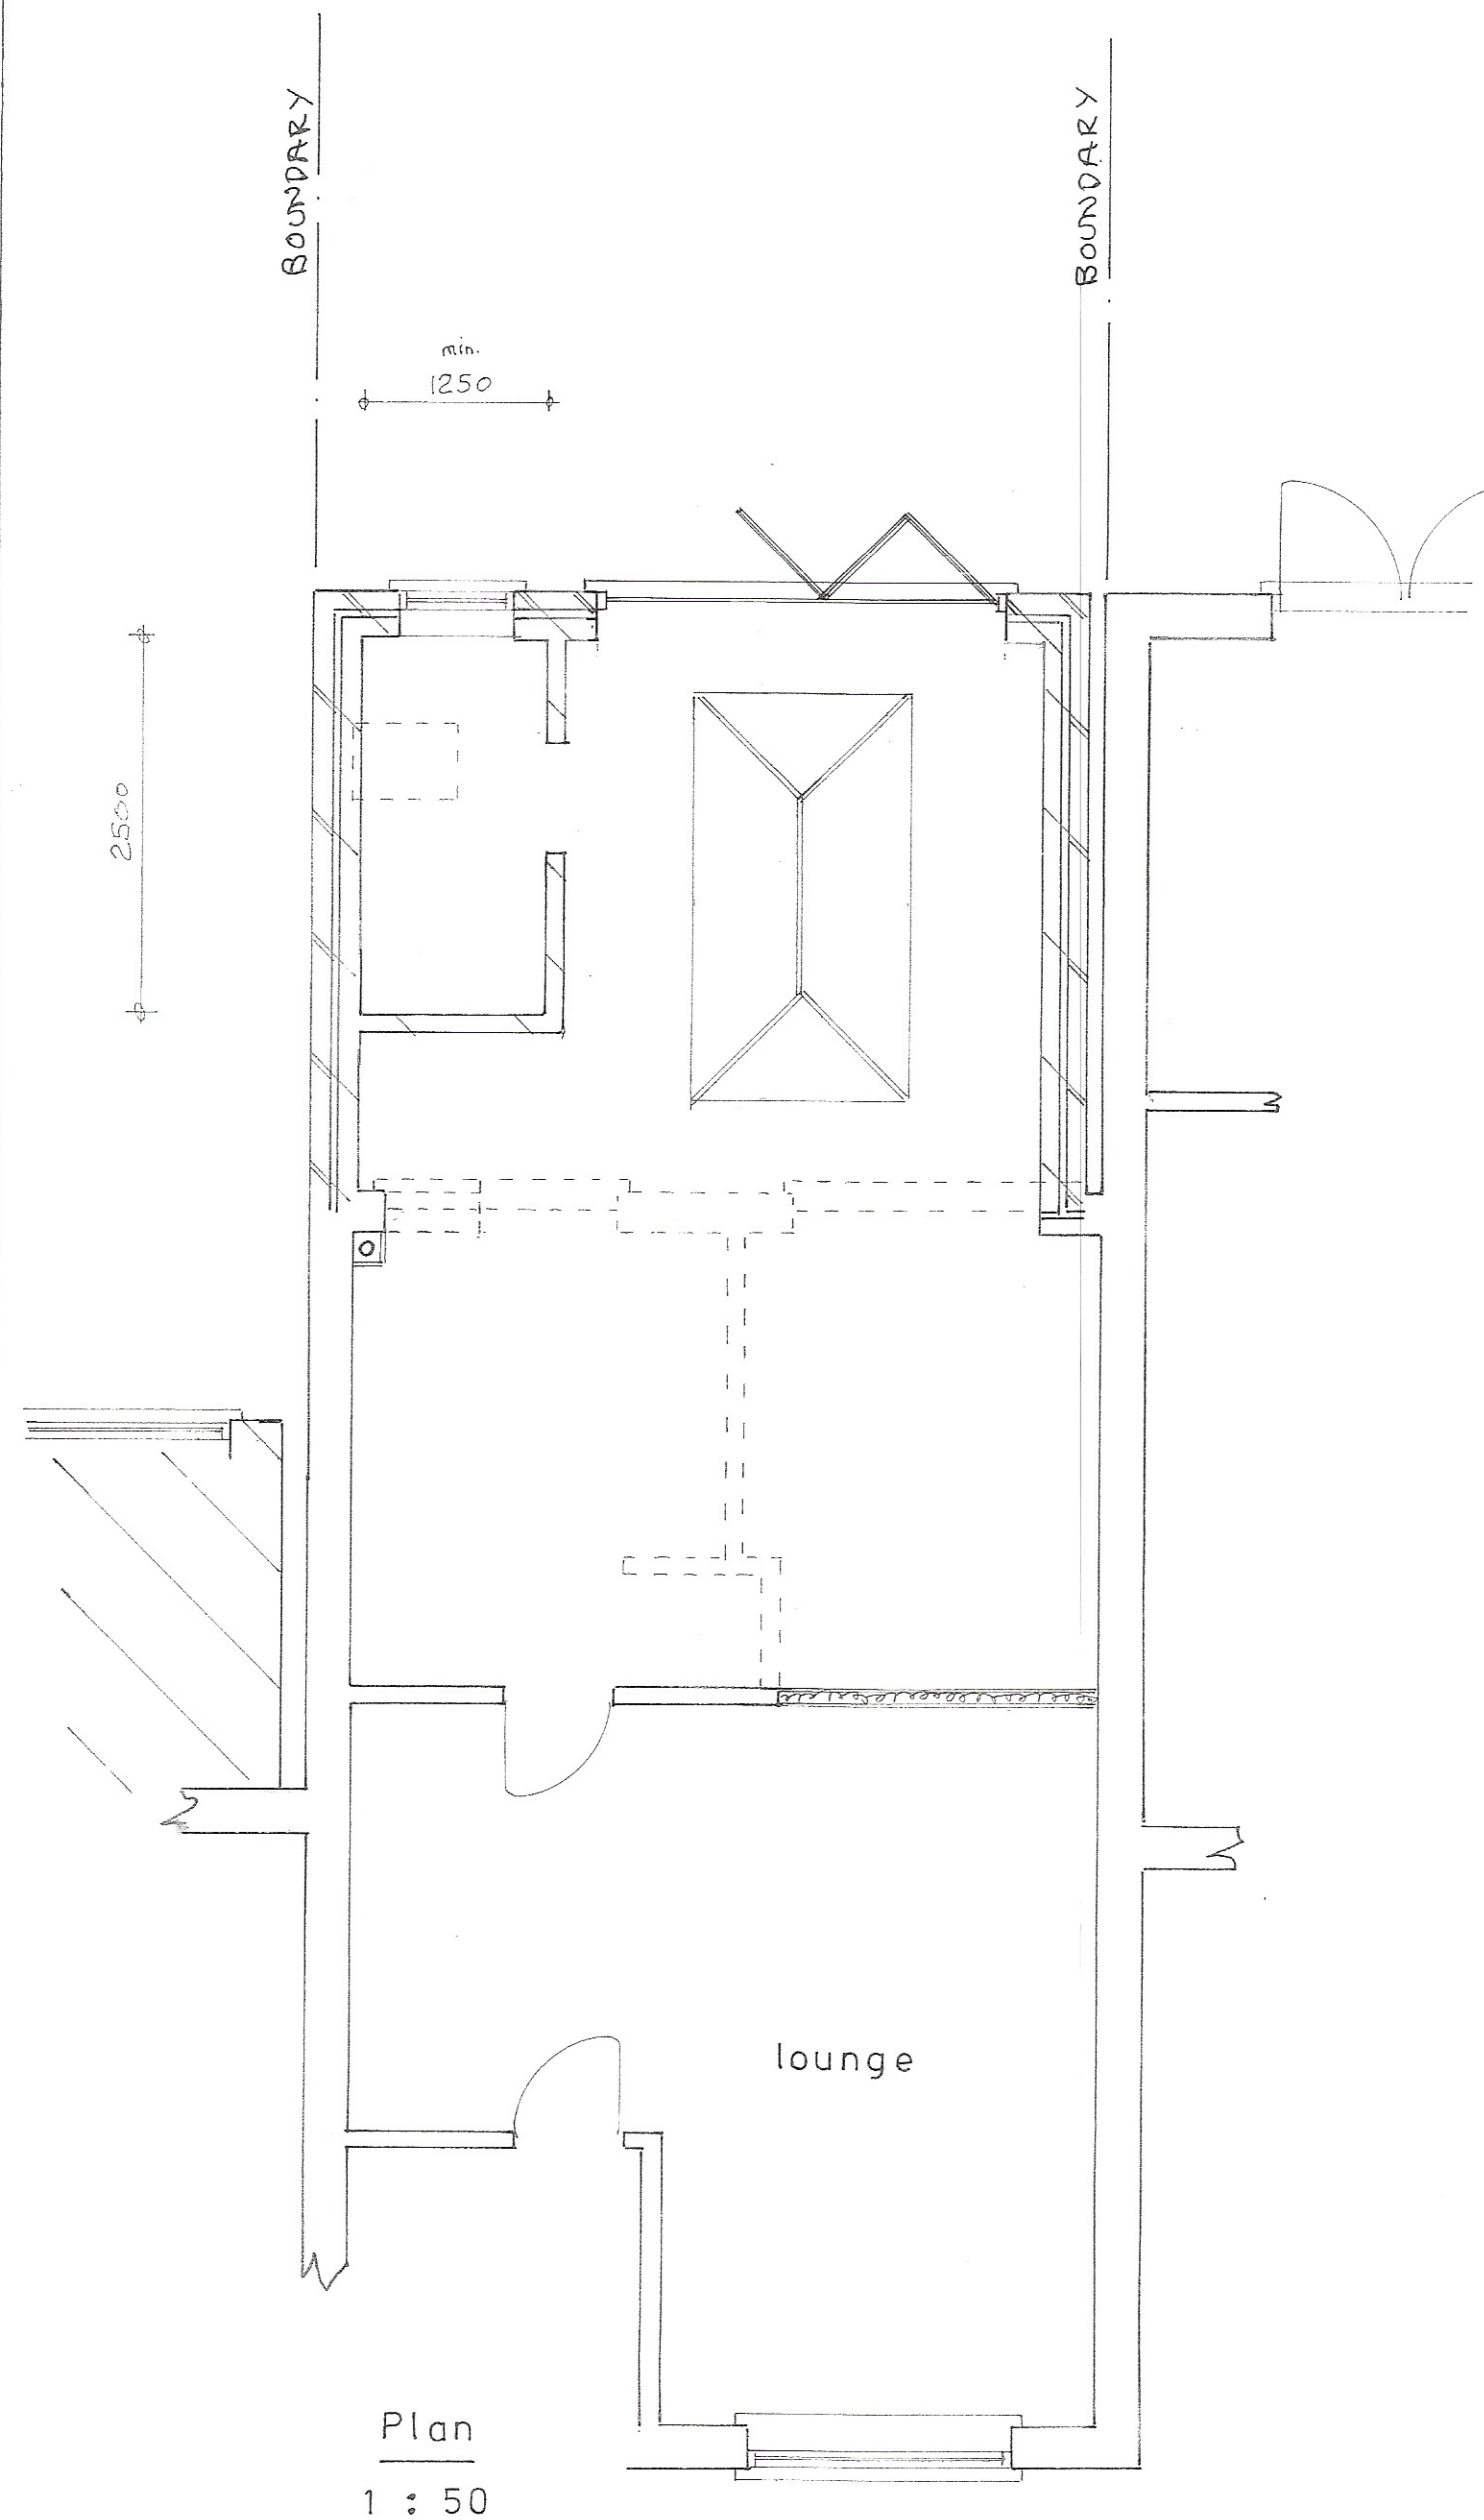

Ordnance Survey
Paper Map Copying
Licence No.
100056538

Proposed

PROPOSED SINGLE STOREY EXTENSION AT 6, THE POUND, ALDWICK
FOR MISS. E. SHADBOLT.

sheet 1 of 2

Bryan Butcher
Rainbow Cottage
Nyetimber Lane
Bognor Regis PO21 3JX
01243 266871
07973 233442
bryan.butcher@btinternet.com
www.bryanbutcher.com