ARUN DISTRICT COUNCIL RW/13/21/HH

0 1 2

Scale Bar 1:20

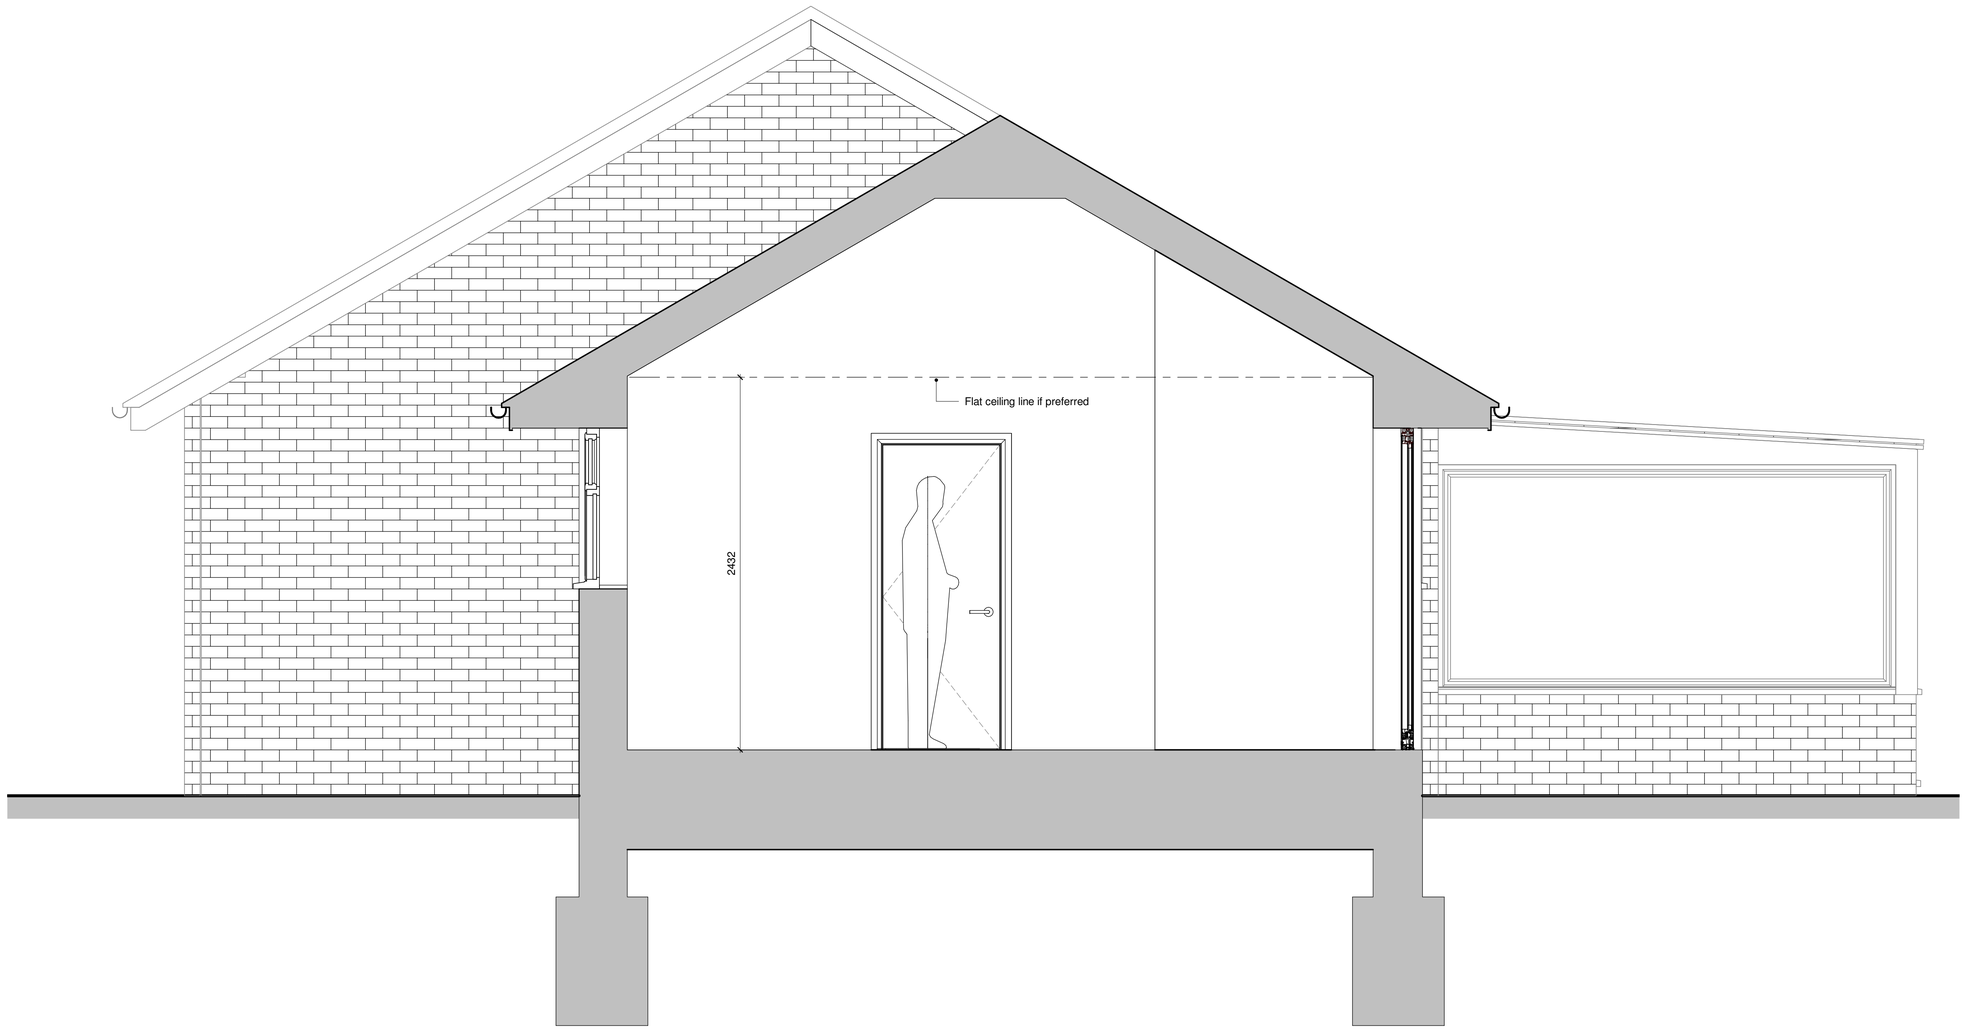

1 **Section 2**
1 : 20

Do not scale, except for Planning purposes.
Use figured dimensions only.
This drawing is subject to copyright and must not be reproduced without the consent of A. Prior of AP architectural.

Revisions:

AP architectural
design and management

Alan Prior MCIAT
Southmead
West Bracklesham Drive
Bracklesham Bay
Chichester
West Sussex
PO20 8PH
01243 672589
www.aparchitectural.co.uk

Chartered Institute of Architectural Technologists
Registered Practice

PROJECT

Single Storey Extension

TITLE

Section AA

CLIENT

Mr and Mrs Websdale, 26 Christchurch Crescent, Bognor, PO21 5SP

DRAWN BY	CHECKED BY	DATE
AP	AP	April 2021
SCALE (@ A1)		PROJECT NUMBER
1 : 20		APA/146/Websdale

DRAWING NUMBER
146/04

15/04/2021 10:45:03