



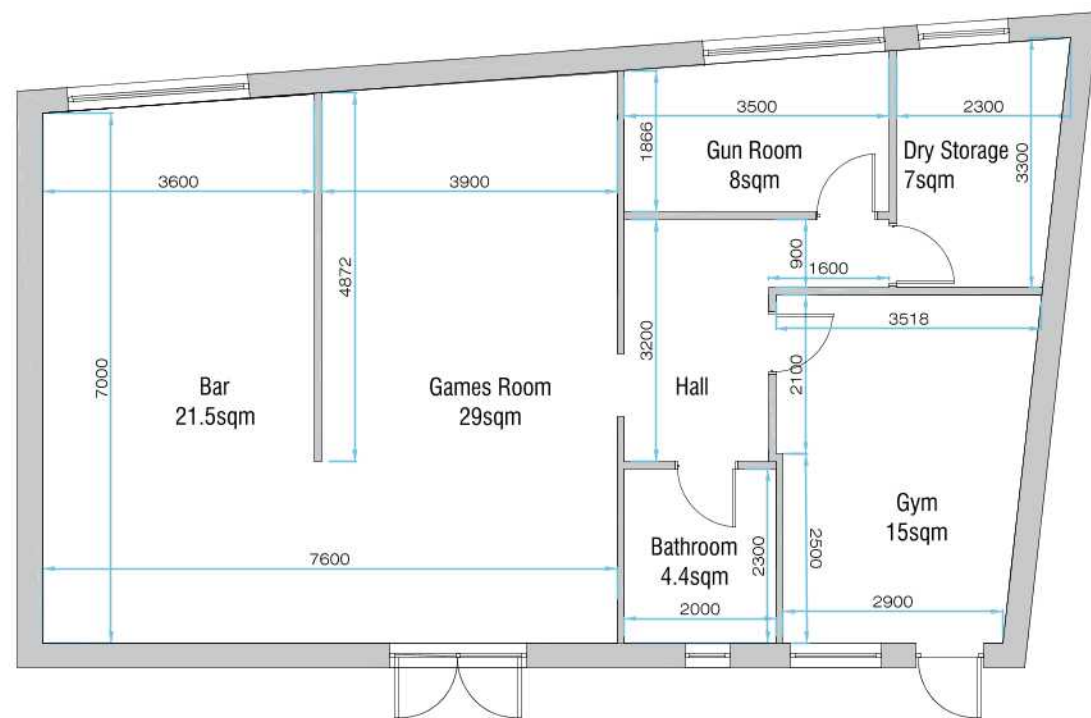


1 Existing floor plan
01 1:100

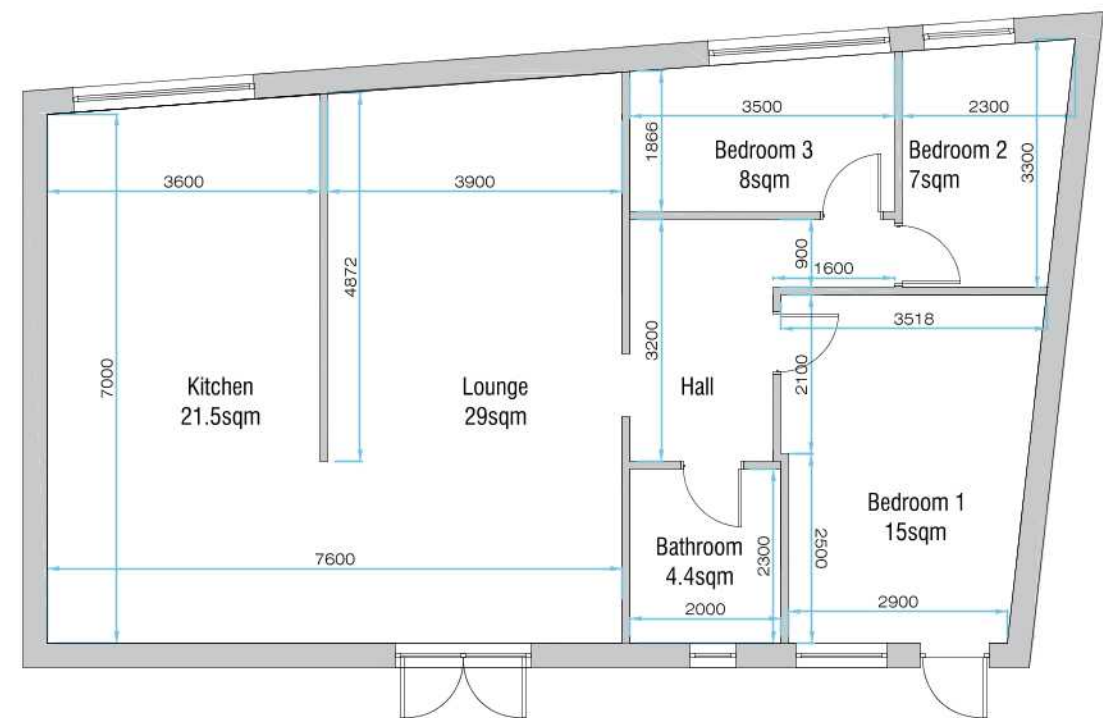

2 Proposed Floor plan
01 1:100

- All drawings are subject to Planning and Building Control consent.
- The details shown are for design intent purposes only and are subject to further design development with suppliers and sub-contractors
- Proposals subject to consultation and approval from Local Authority Building Control or an Approved Inspector
- All setting out dimensions should be checked on-site prior to construction and any discrepancies and/or omissions should be reported to the Architect immediately

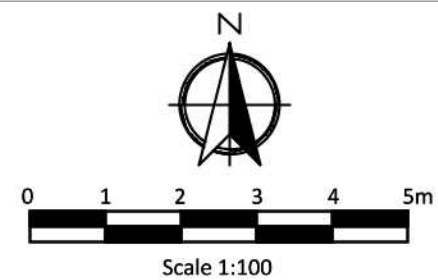

Rev.	Date	Details
Issued for:		
Project/Client:		
LINCOLN AVENUE		
Dwg No:		
001		
Rev:		
-		
Drawing:		
EXISTING&PROPOSED FLOORPLAN		
Scale:		
1:100 @A3		
COMMENT		