
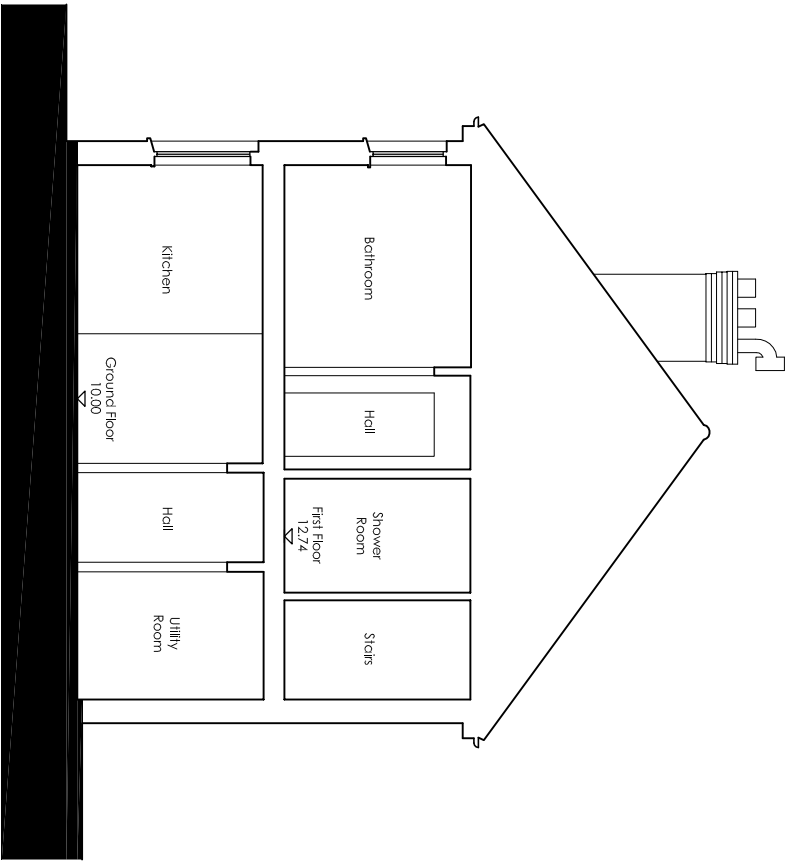
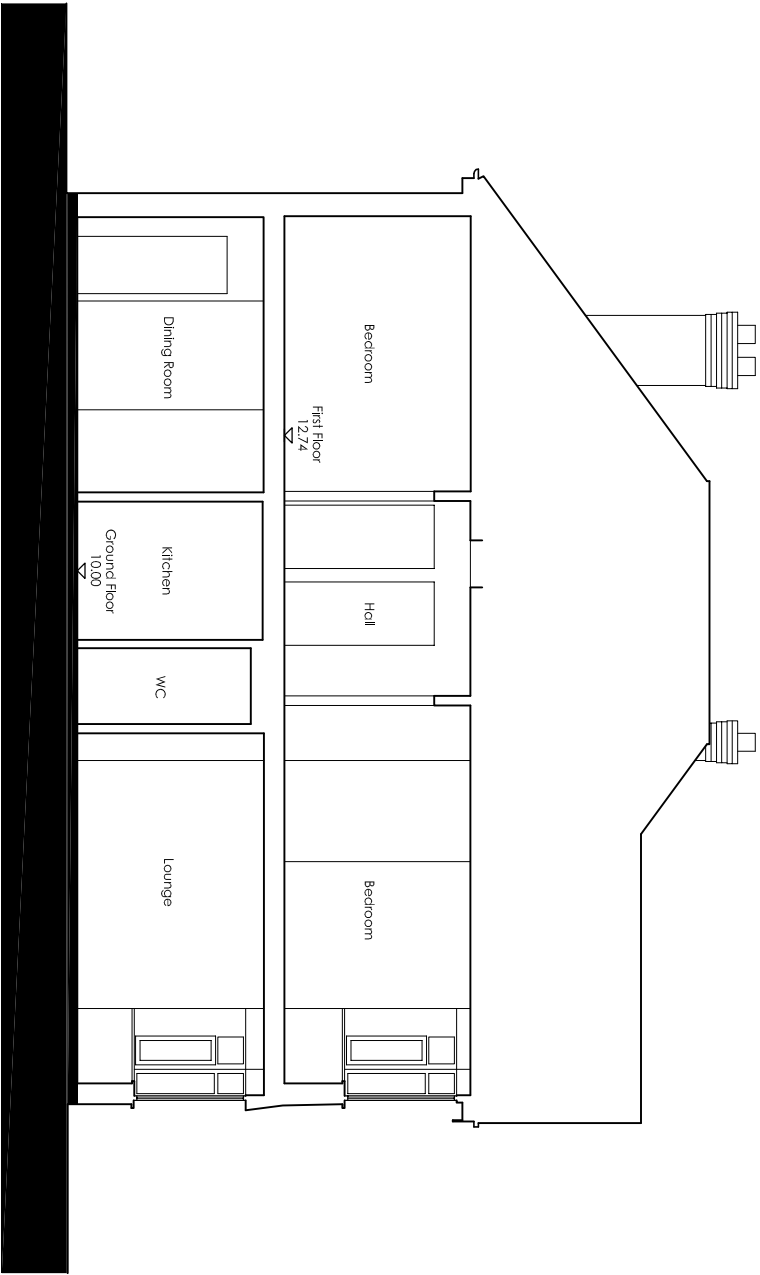


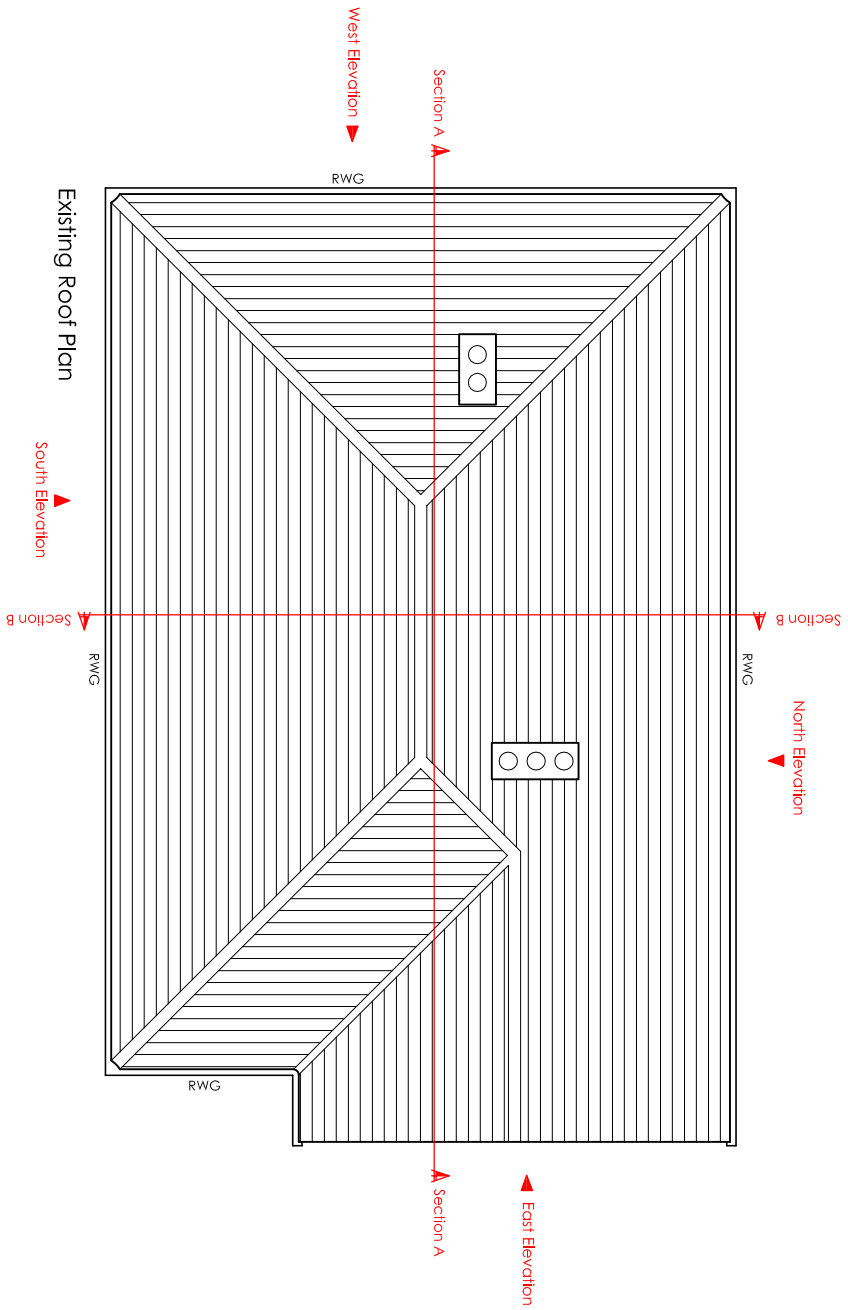

SCALE BAR									
1:500	5m	10	20	30	40	50	60	70	80
1:50	1m	2	3	4	5	6	7	8	9
1:100	1m	2	3	4	5	6	7	8	9

rev	scale	comment
*	*	*
amendments		
ARCH angels		
contemporary green architecture		
Client		
Mr A Mallender		
Project		
Sandringham, Wessex Avenue		
Bognor Regis		
Drawing		
Existing Sections & Roof Plan		
Job Ref	Dwg No	
1110	E04	
Scale(s)	Size	Date
1:100	A3	Mar 11
Status	Drwn	SB
Survey		
ARCH angels Architects Ltd		
128 Edward Street Brighton BN2 0LL tel/ fax: 01273 267184		
email: info@aaarchitects.co.uk		
Do not scale off drawing - Check all dimensions on site before all work is commenced - All goods materials workmanship to conform with current building regulations BSS and COP's		