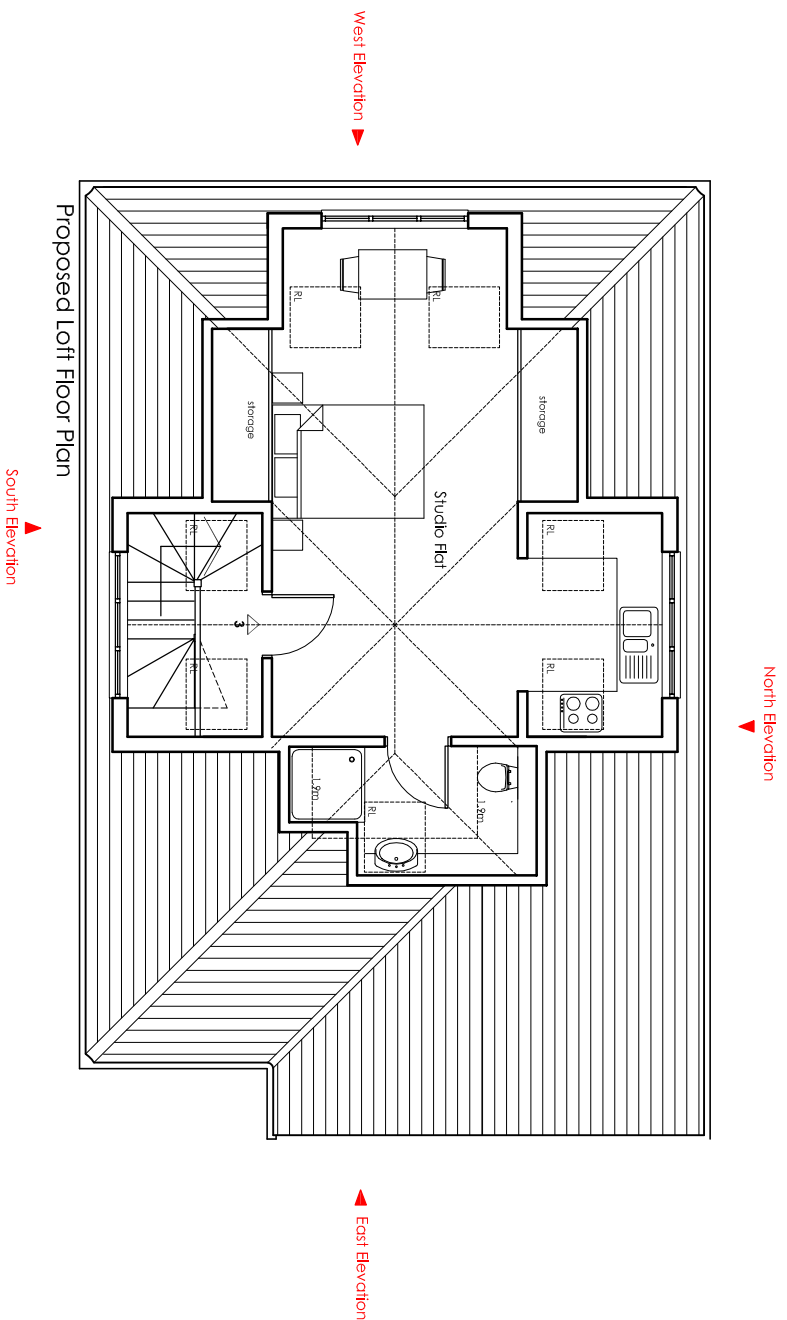
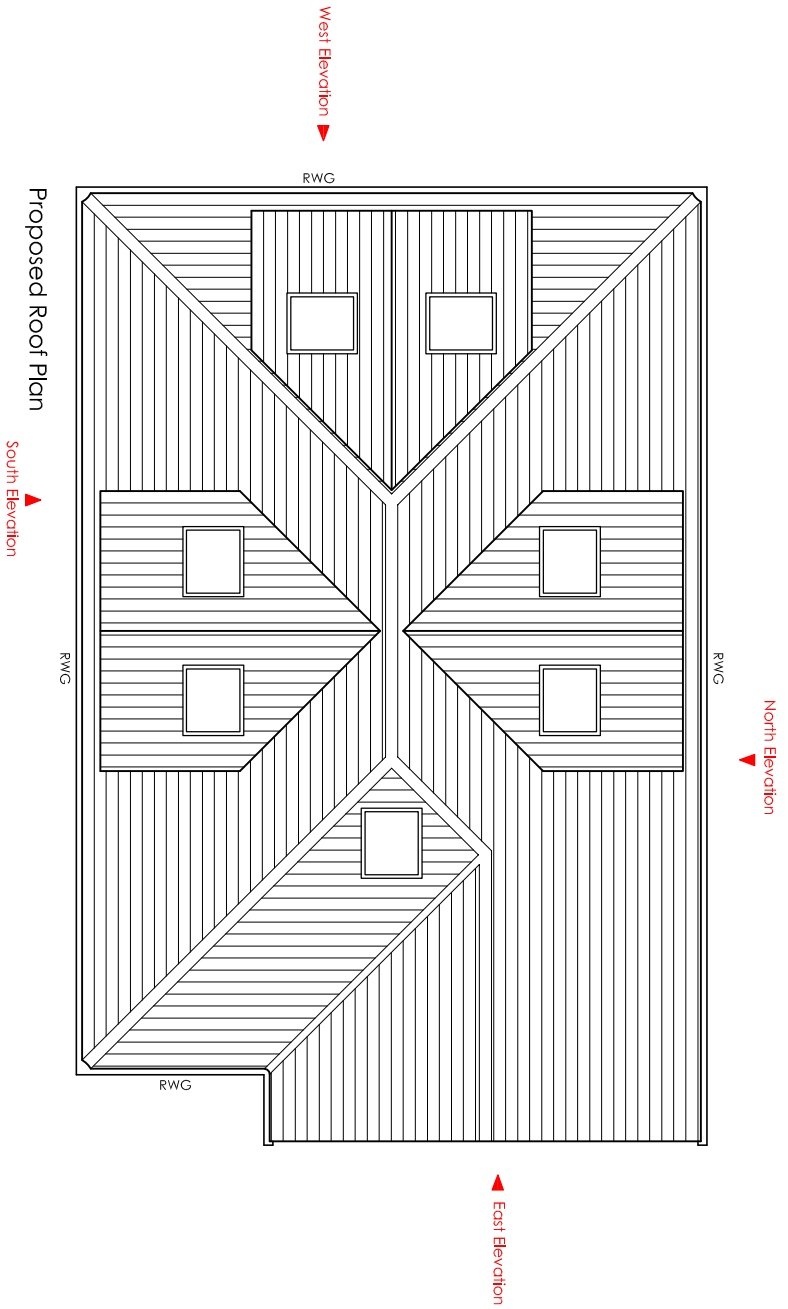


SCALE BAR		1:500	5m	10	20	30	40	50	60	70	80	90	1:1250	10	20	30	40	50	60	70	80	90	1:100	1m	2	3	4	5	6	7	8	9	10
		1:50		1m																													

* * *		rev	scale	comment
amendments				
ARCH angels				
contemporary green architecture				
Client				
Mr A Mallender				
Project				
Sandringham, Wessex Avenue				
Bognor Regis				
Drawing				
Proposed 2nd floor & Roof Plans				
Job Ref		Dwg No		
1110 P03				
Scale(s)		Size	Date	Drawn
1:100		A3	Apr 11	TB
Status				
Planning				
ARCH angels Architects Ltd				
128 Edward Street Brighton BN2 0LJ tel/ fax: 01273 267184				
email: info@aaarchitects.co.uk				
Do not scale off drawing - Check all dimensions on site before all work is commenced - All goods materials workmanship to conform with current building regulations BSS and COP's				