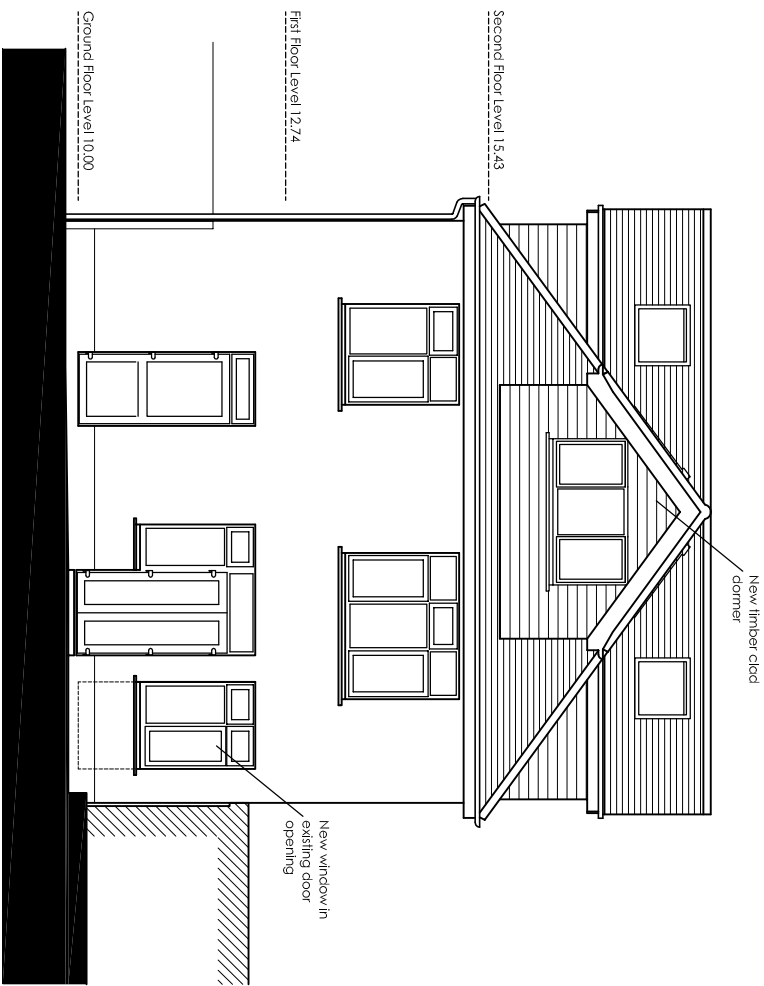
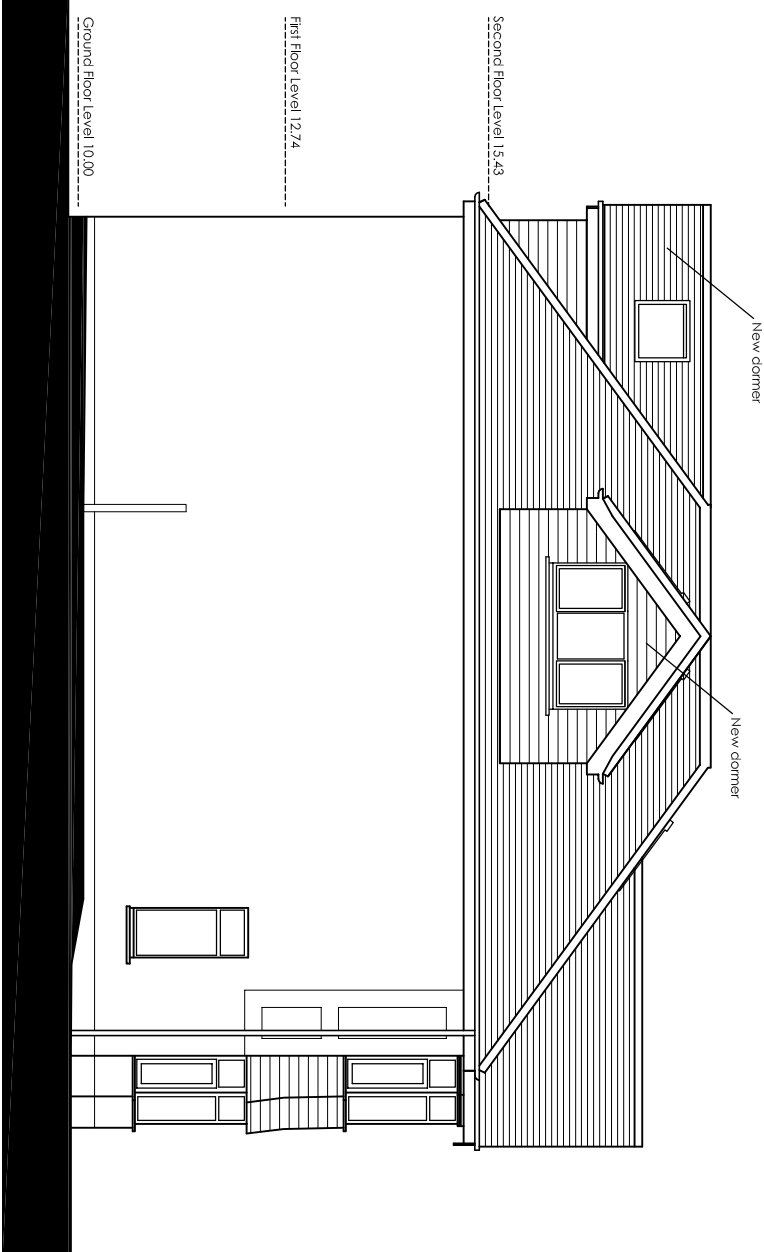
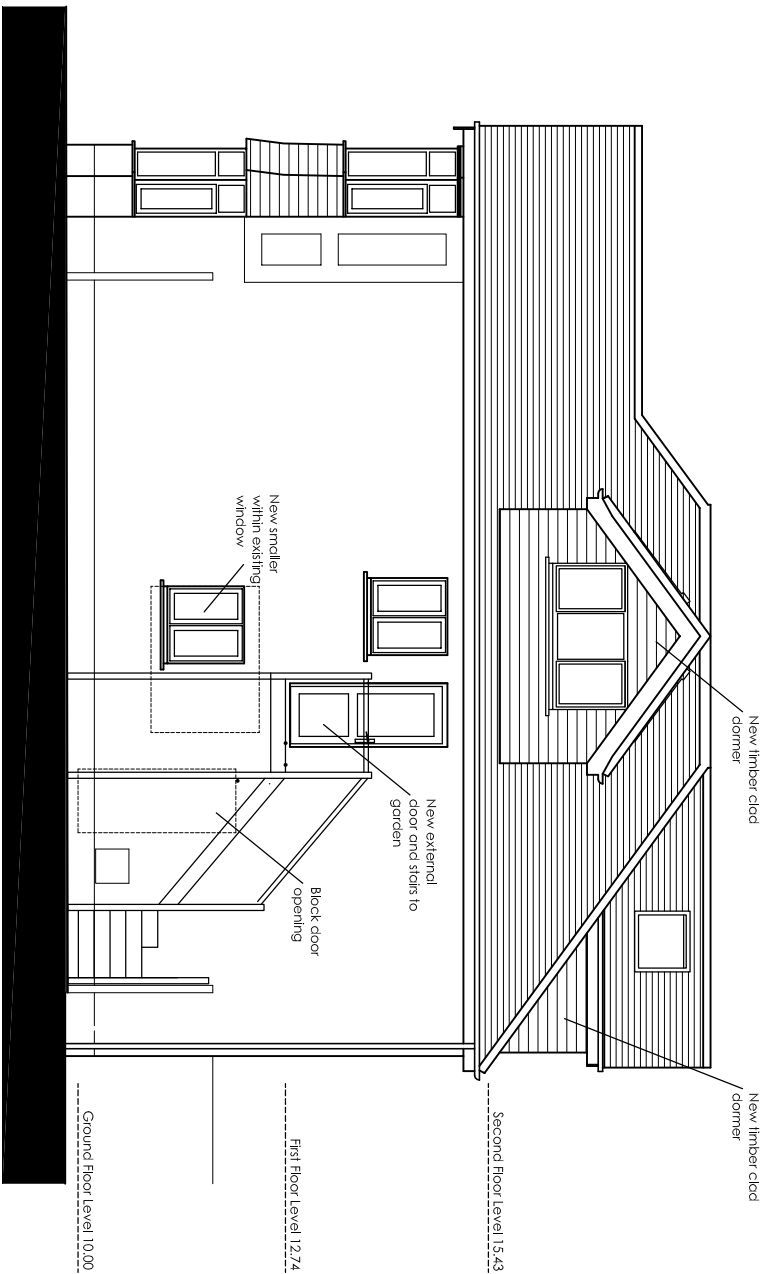


[illegible]

rev	*	comment	*
GDPR			
amendments			

ARCH | angels

contemporary green architecture

Client

Mr A Mallender

Project

Sandringham, Wessex Avenue
Bognor Regis

Drawing

Proposed Elevations

Job Ref

1110 P04

Dwg No

1:100

Scale(s)

Size

Date

Drwn

1:100

A3

Apr 11

TB

Status

Planning

ARCH angels Architects Ltd

128 Edward Street Brighton BN2 0LL tel/ fax: 01273 267184

email: info@aaarchitects.co.uk

Do not scale off drawing - Check all dimensions on site before all work is commenced - All goods materials workmanship to conform with current building regulations BS5 and CDP's