


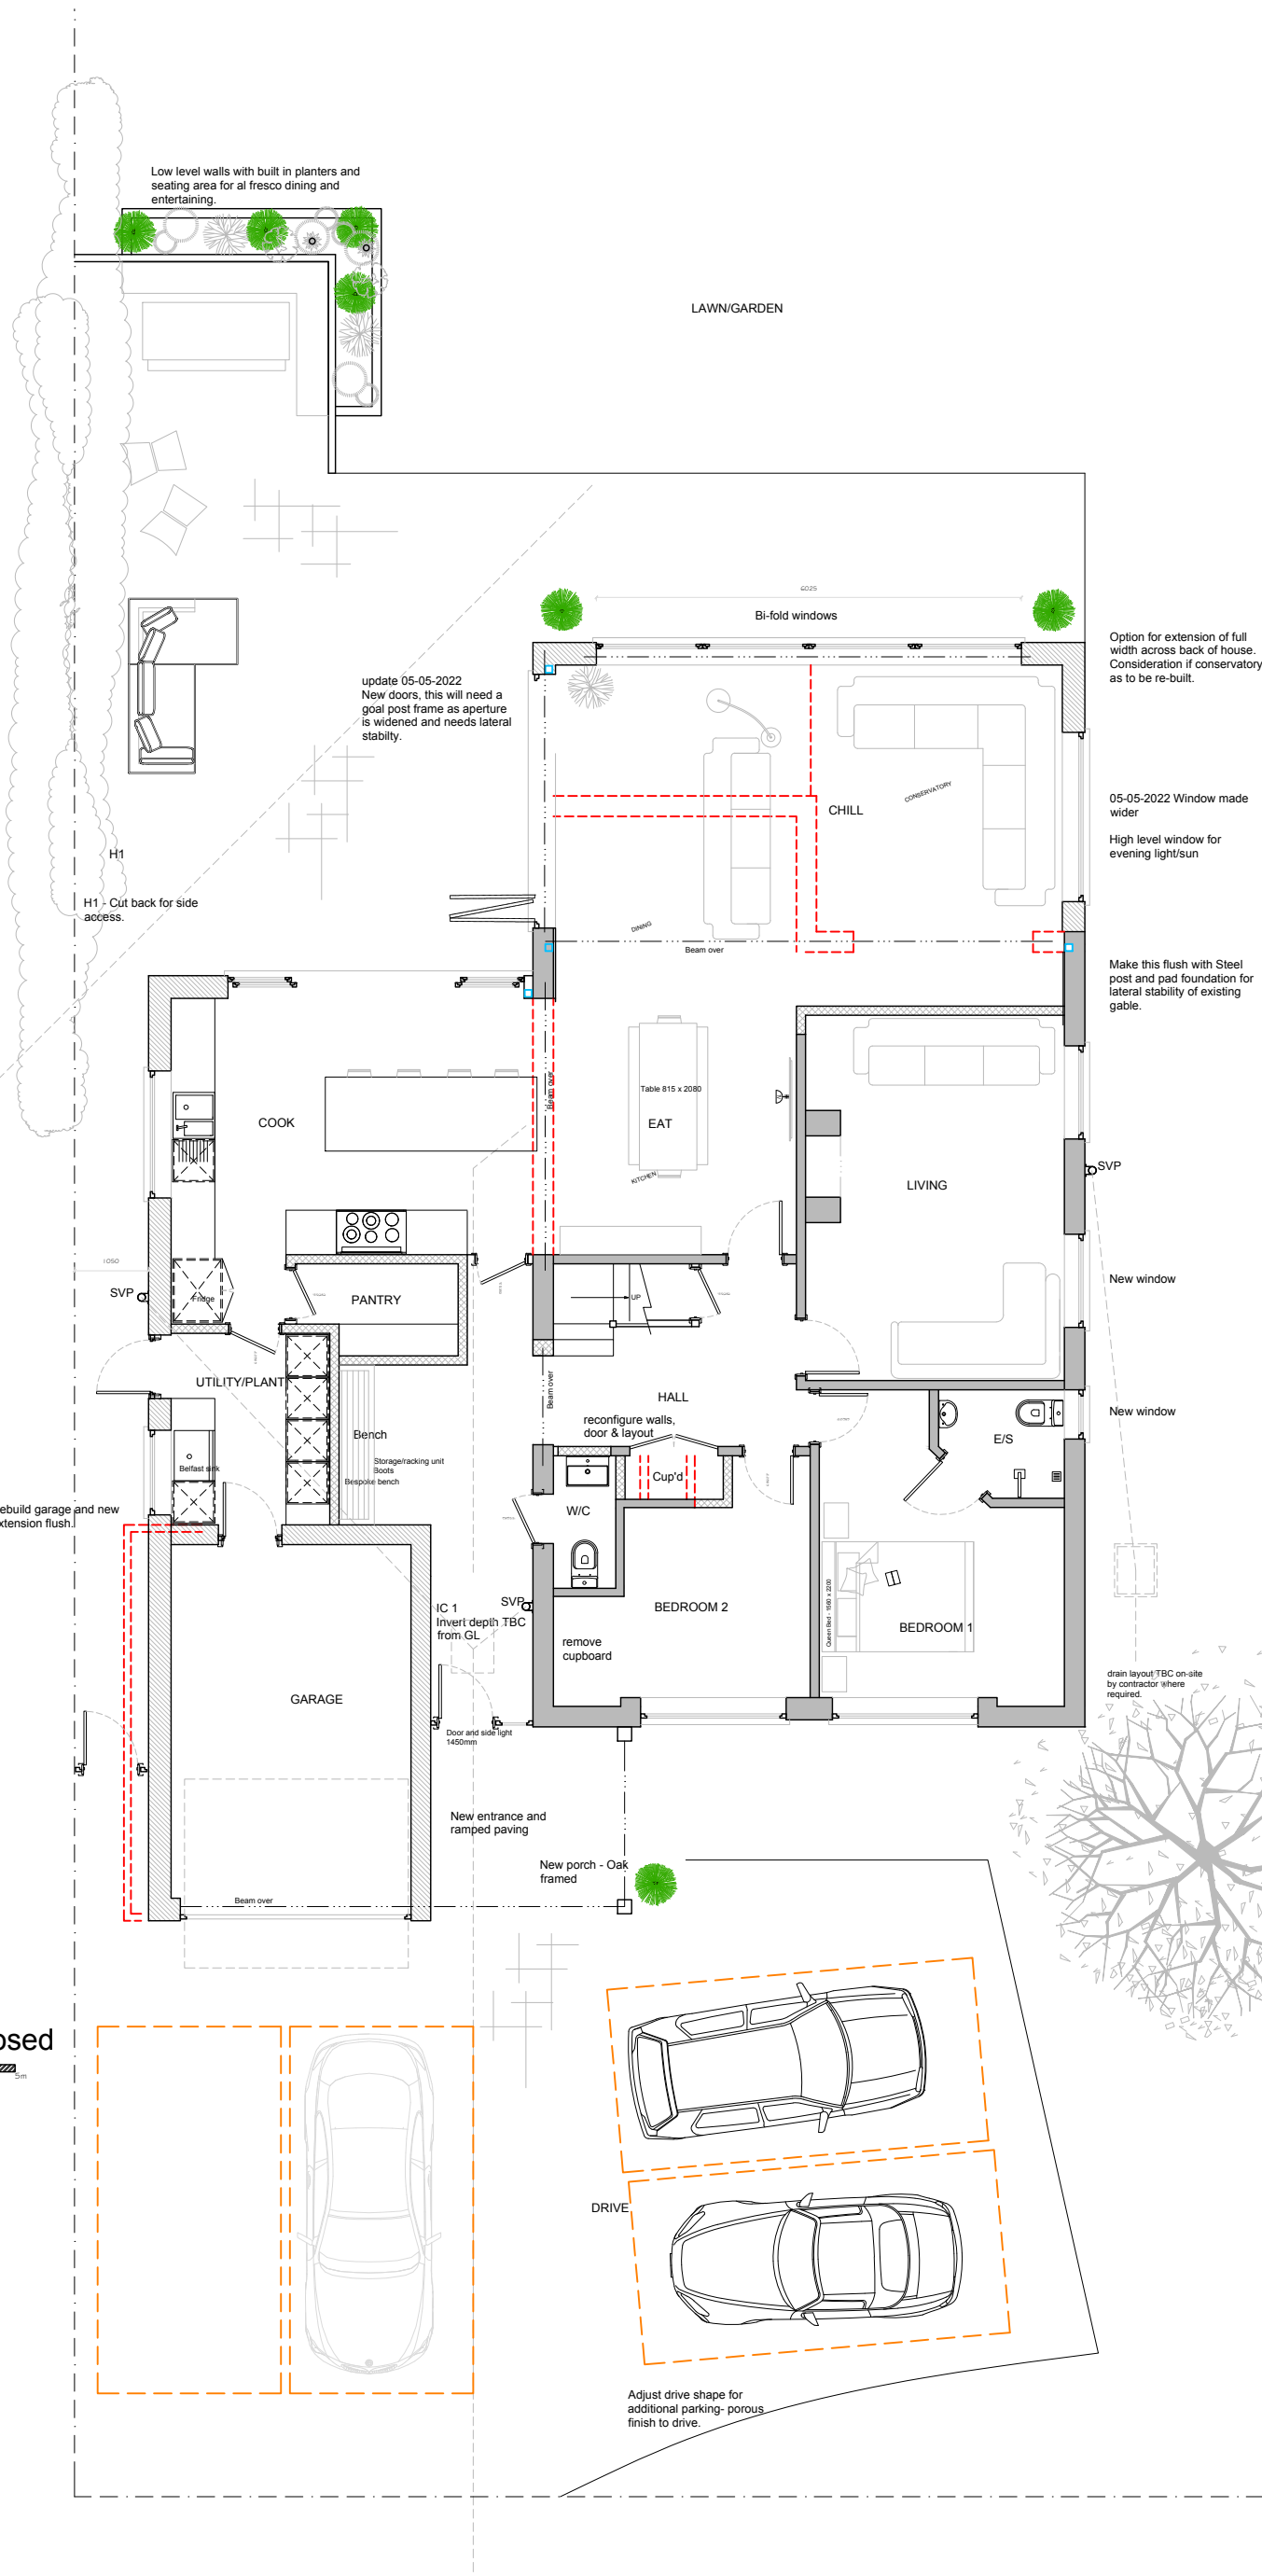

Ground floor plan | proposed



- Extensions
- Infill and alterations
- Existing walls
- demolition/walls removed

PROPOSED GROUND FLOOR PLAN