




west

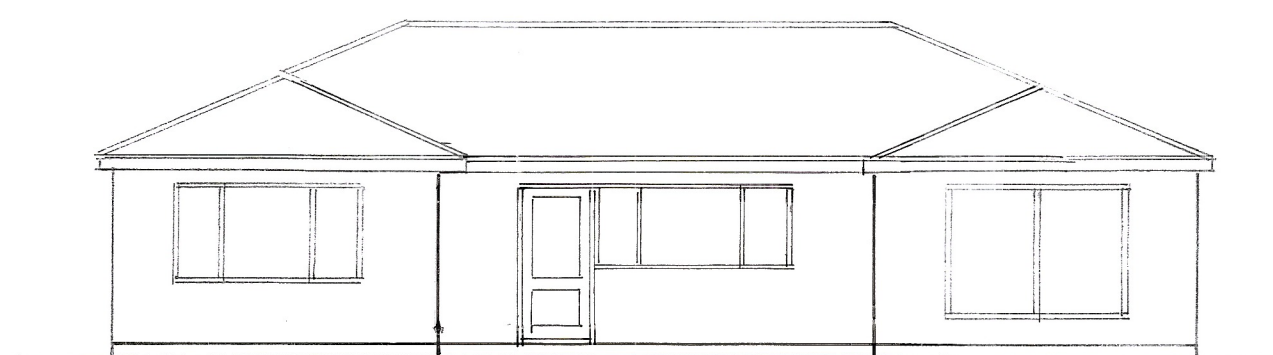


south
1:100

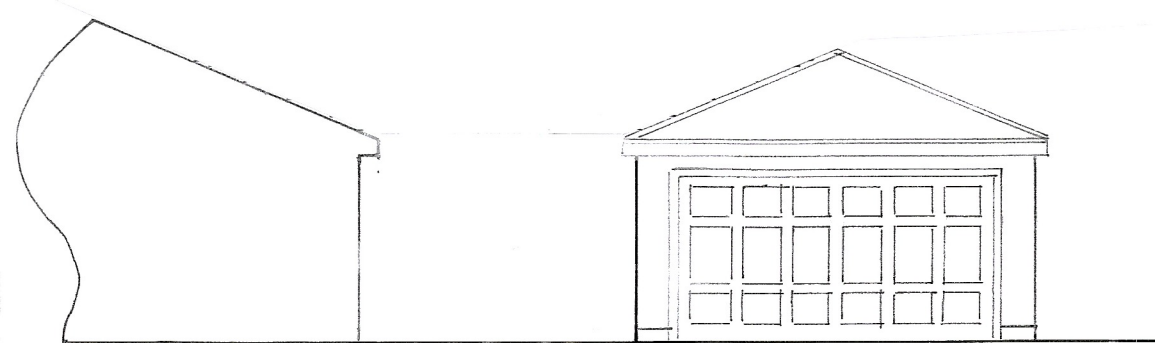


east

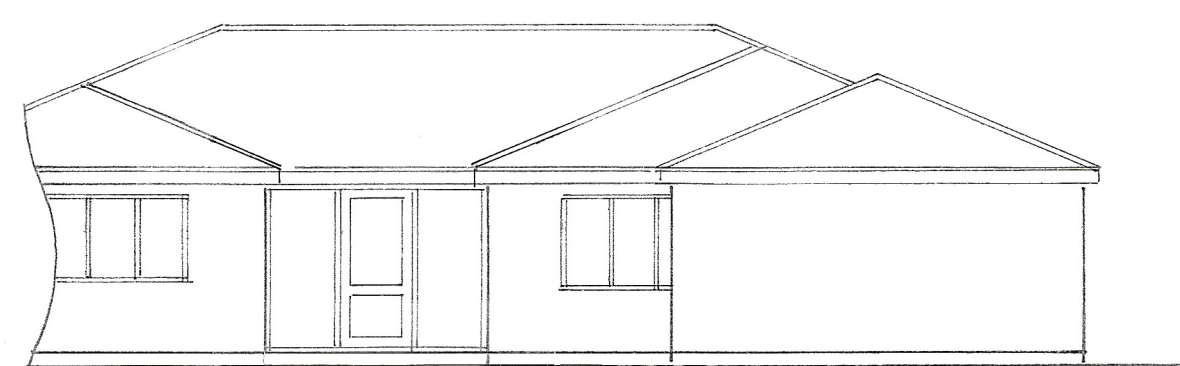

north

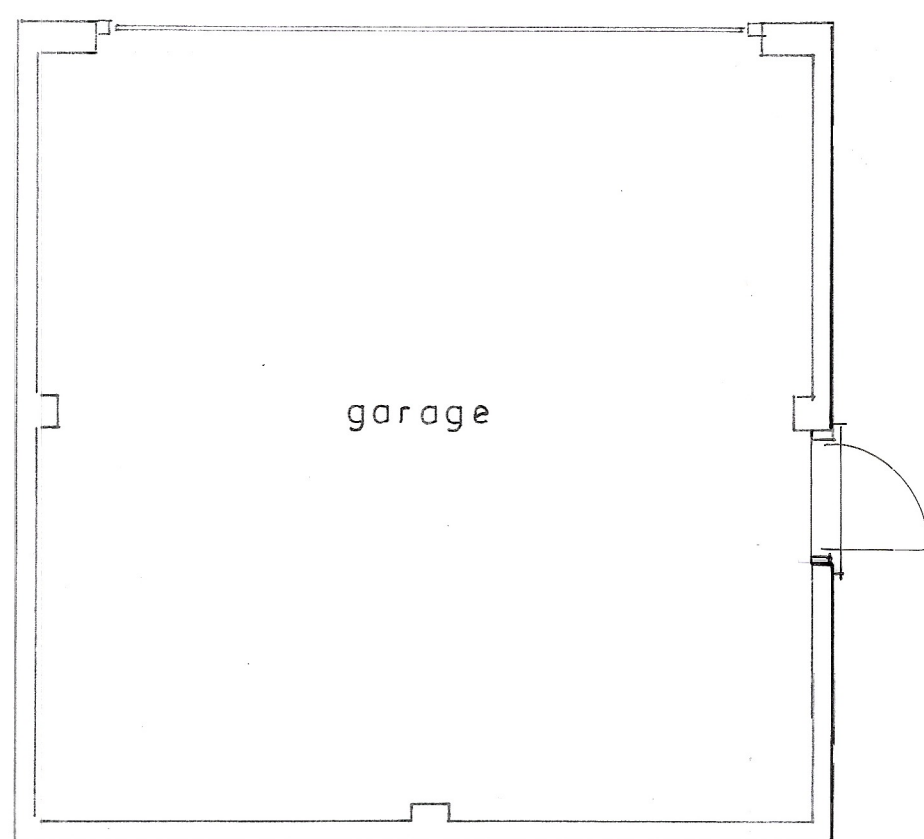

garage

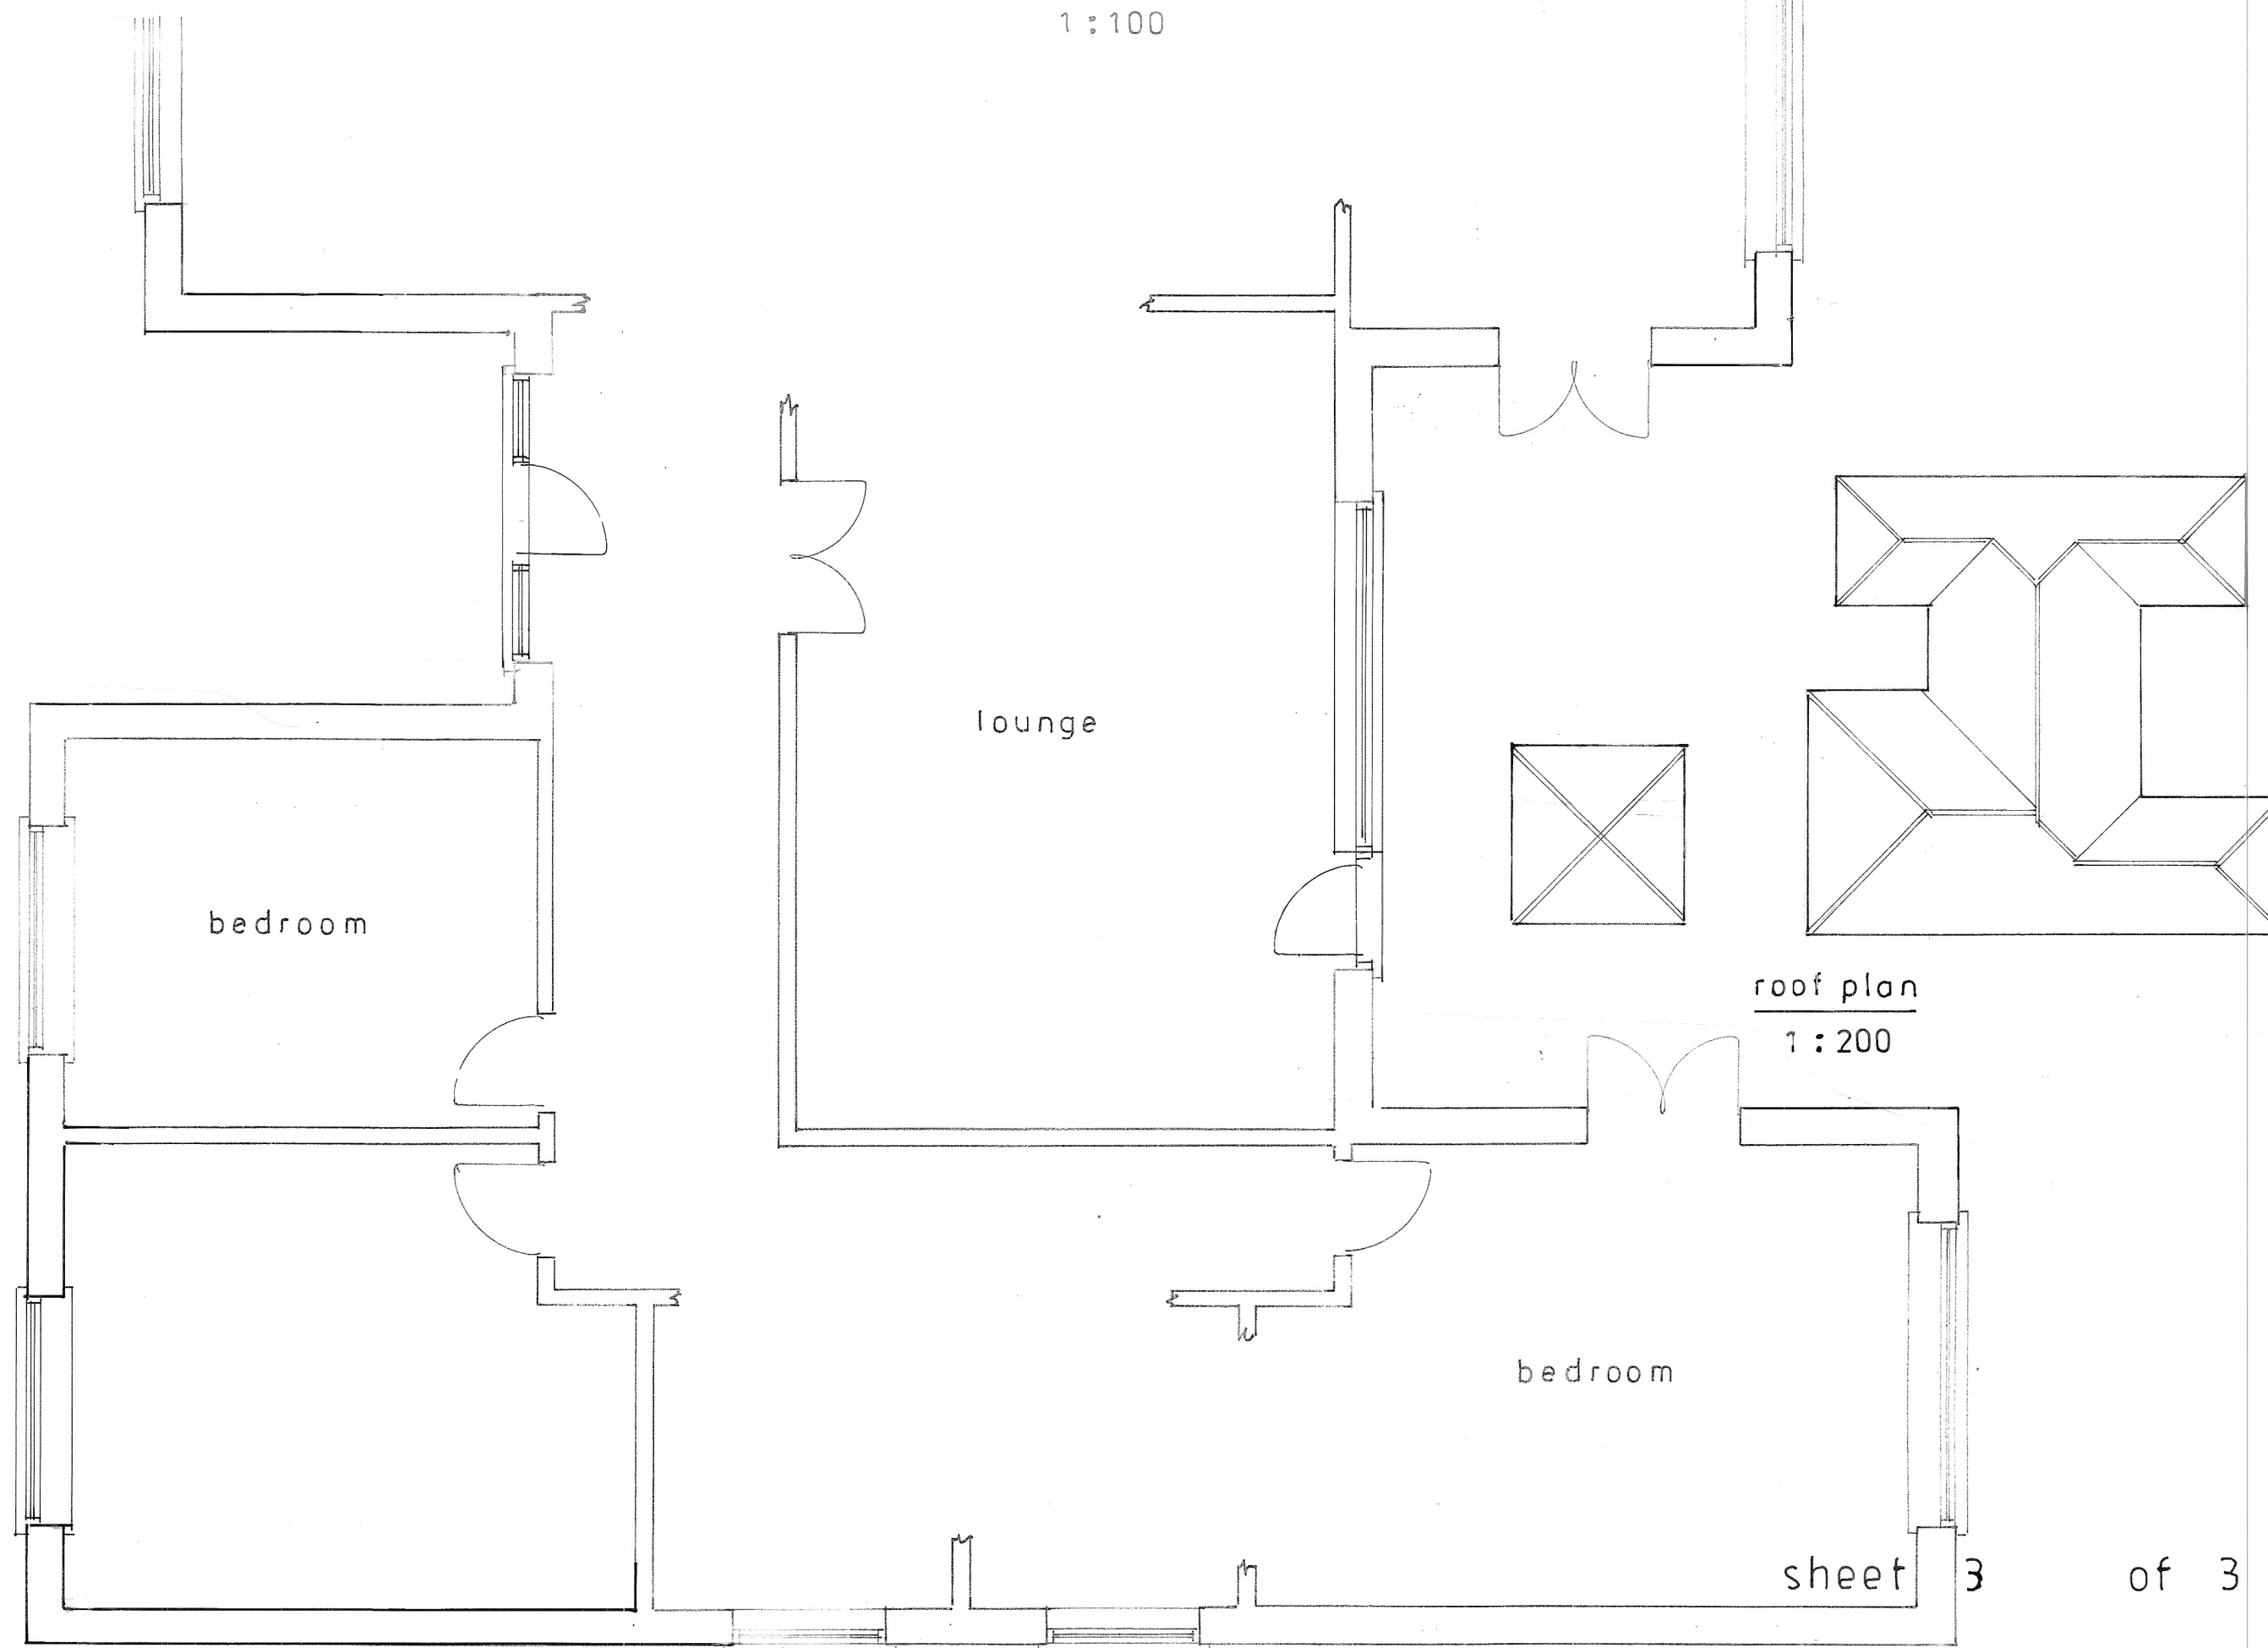

lounge

bedroom

roof plan
1:200

bedroom

sheet 3 of 3

Existing

PROPOSED SINGLE STOREY EXTENSIONS AT 16, THE DRIVE, ALDWICK.
FOR MR. & MRS. B. COOK.

Bryan Butcher
Rainbow Cottage
Nyetimber Lane
Bognor Regis PO21 3JX
01243 266871
07973 233442
bryan.butcher@btinternet.com
www.bryanbutcher.com