



Plot 2




front elevation

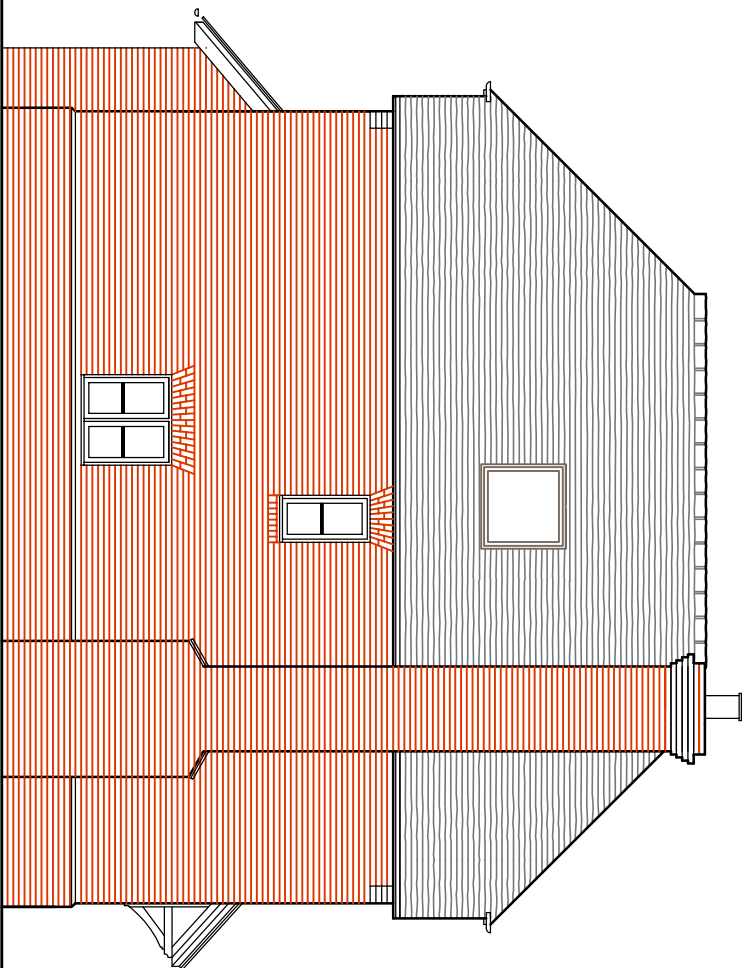

Side elevation

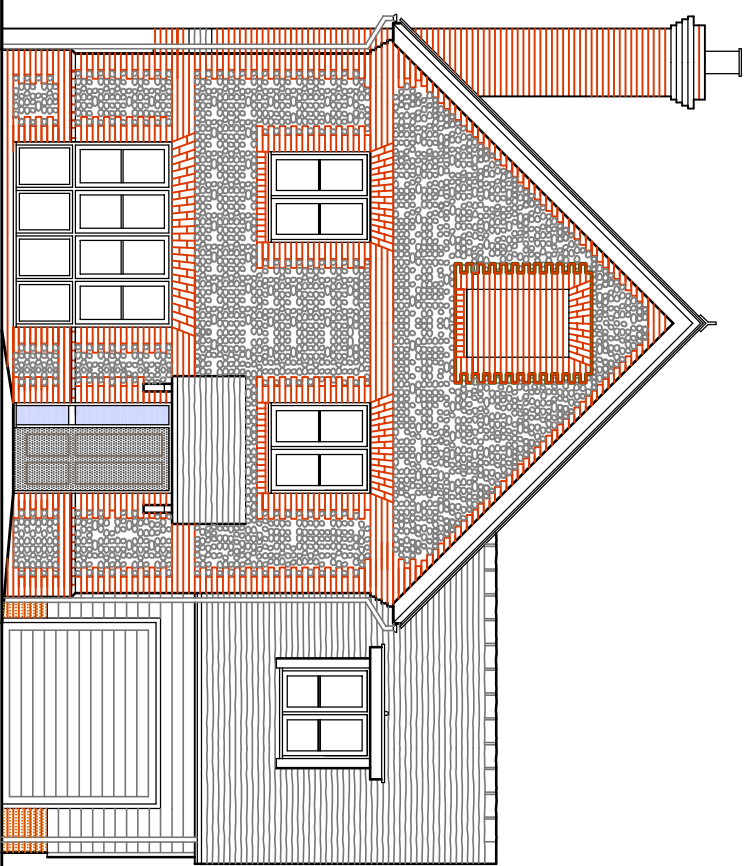


front elevation

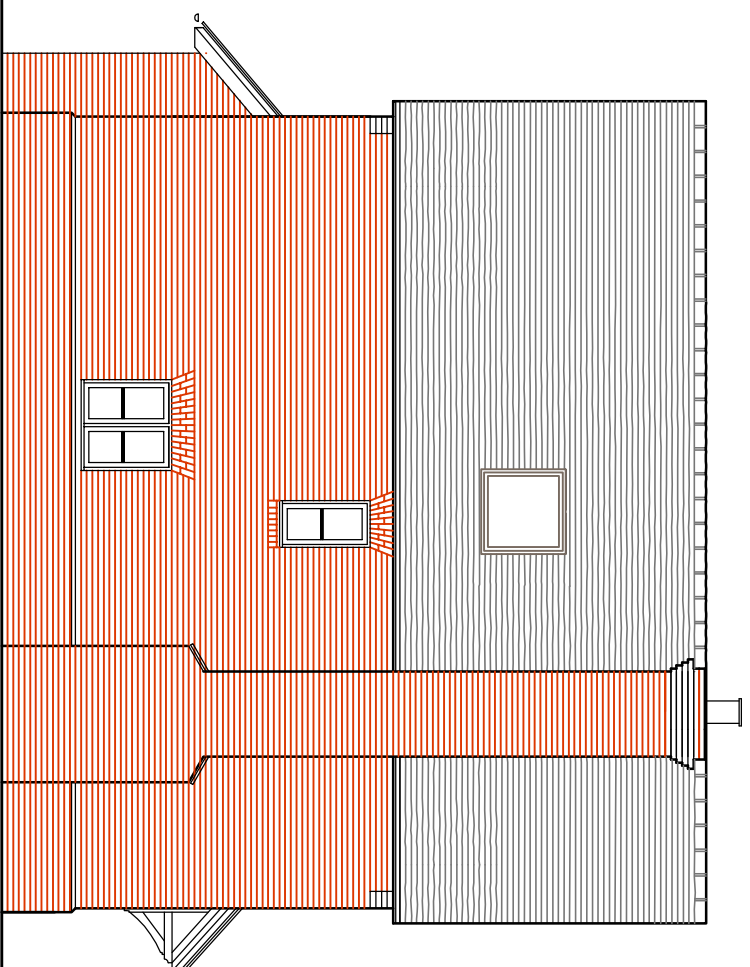


side elevation

lists


90 Rose Green Road

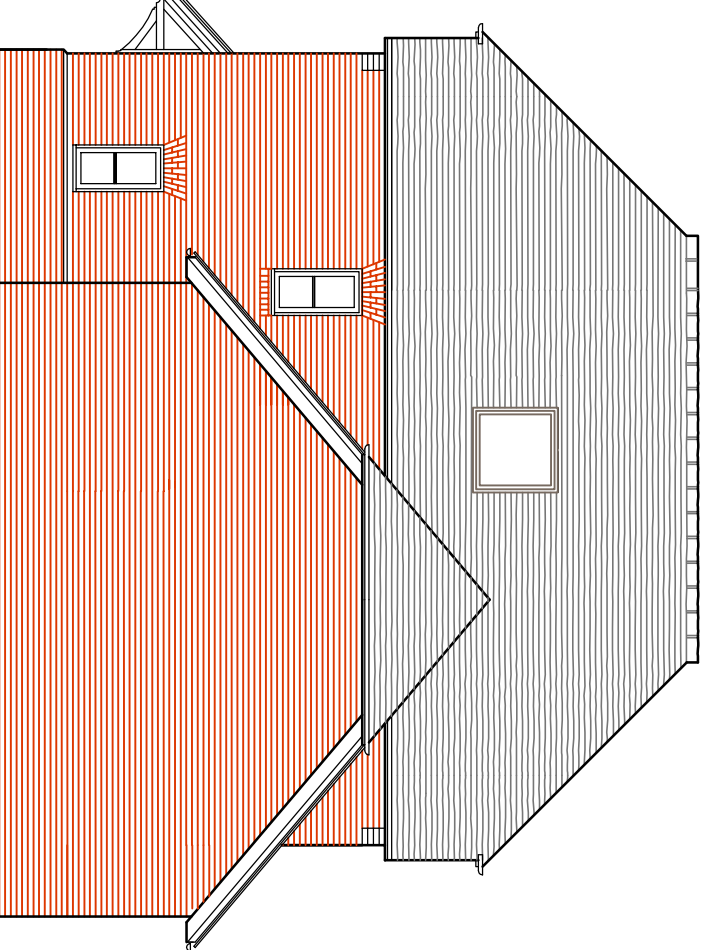


side elevation

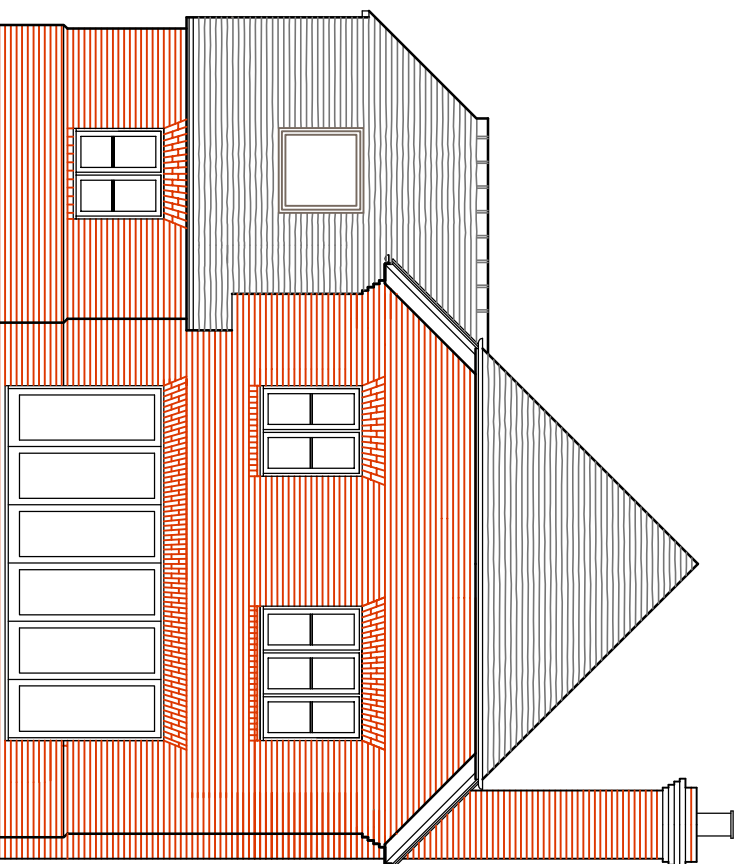


rear elevation

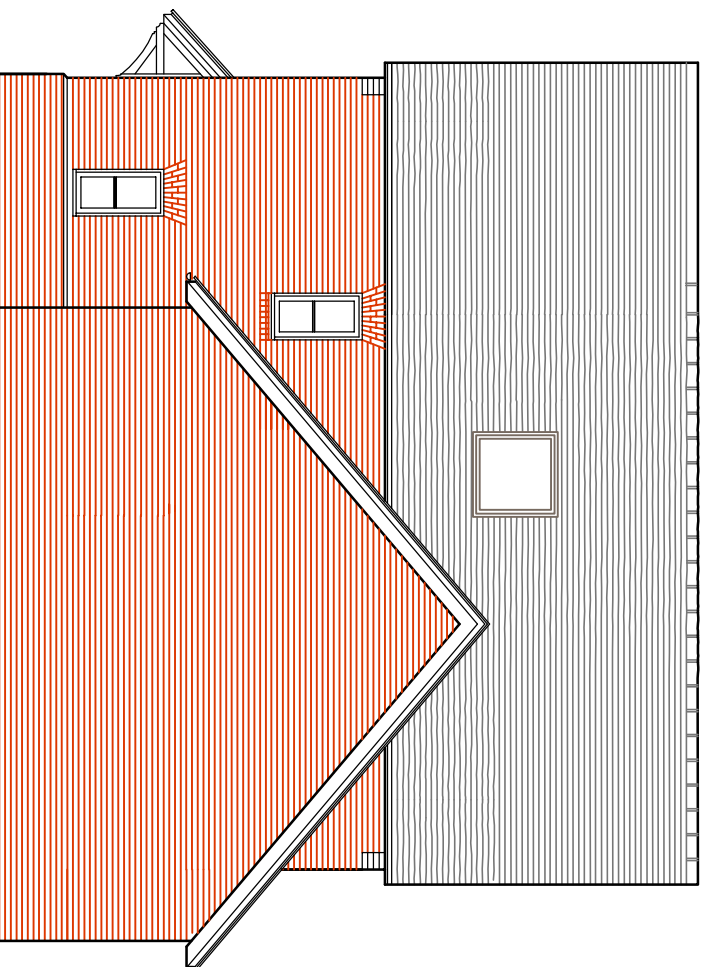


Side elevation

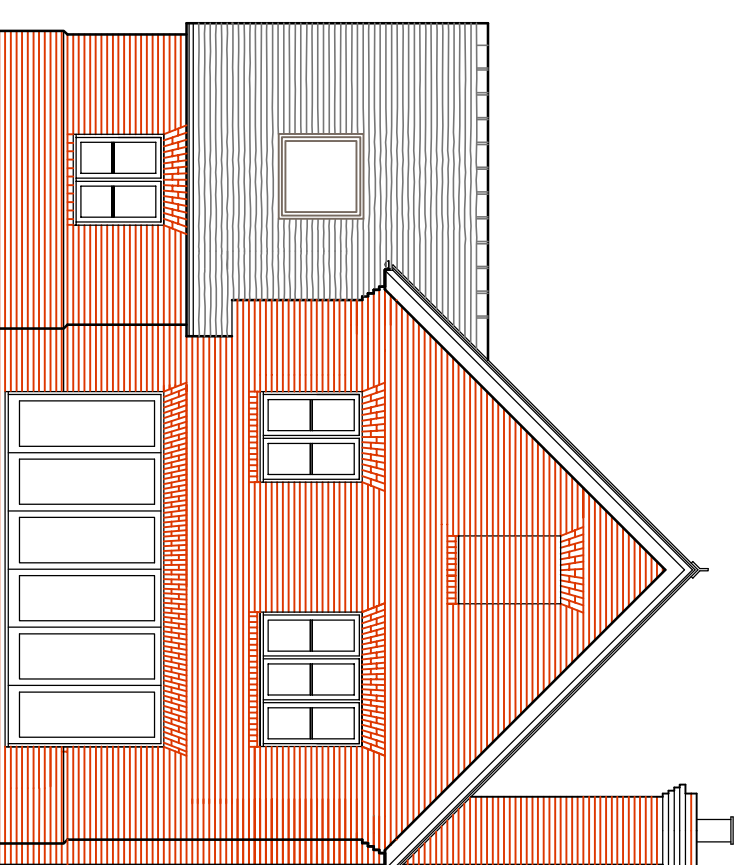

rear elevation

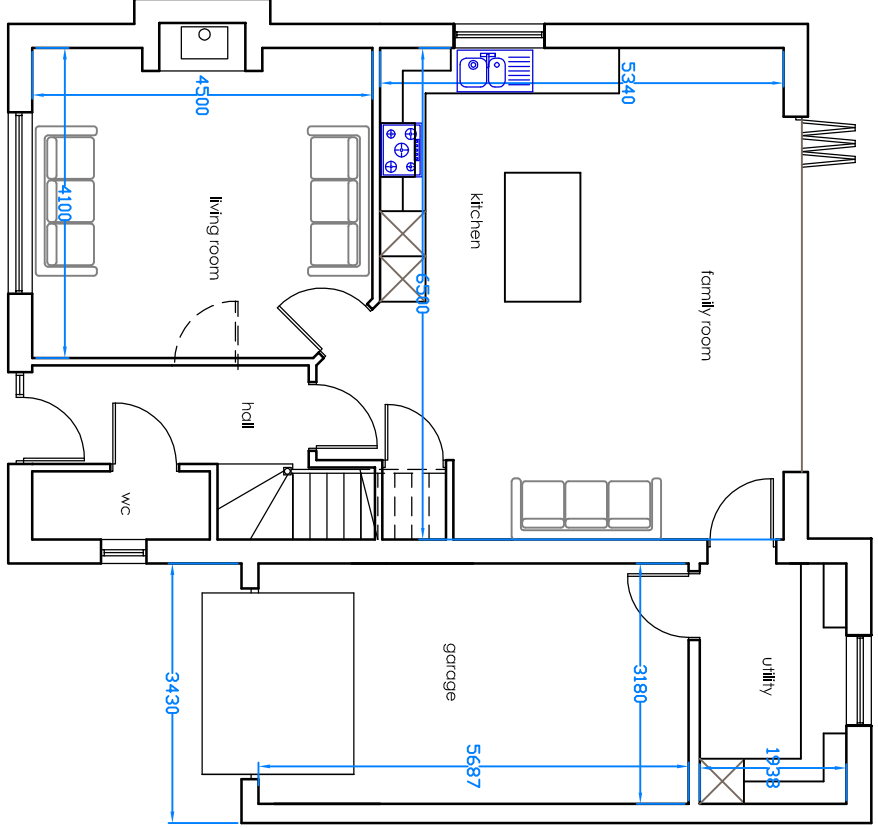


ground floor plan

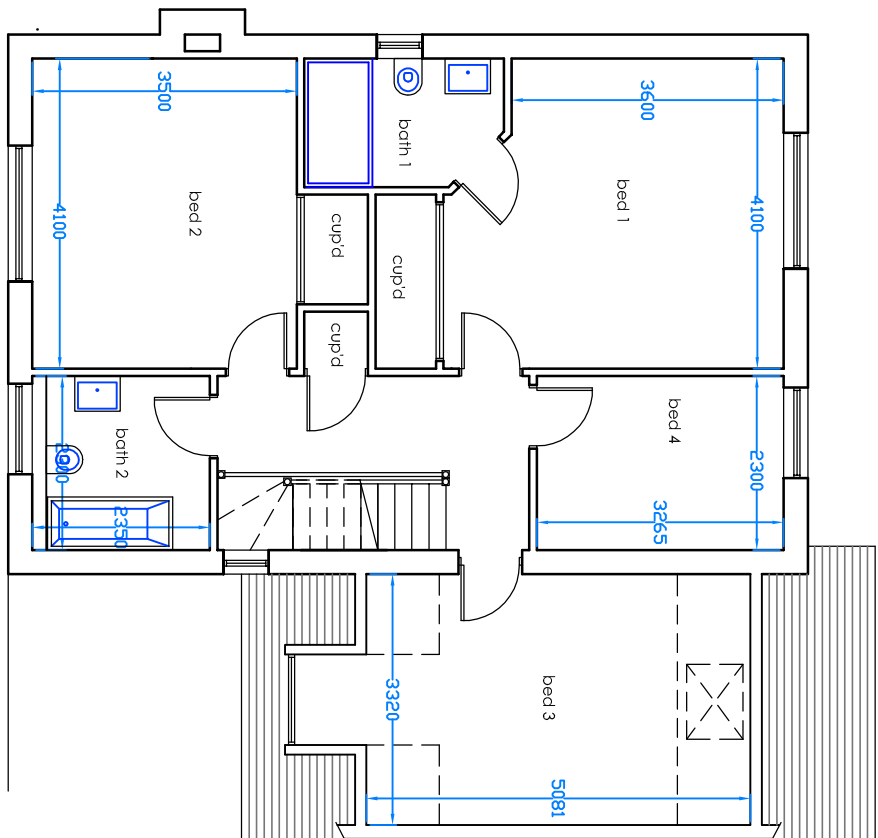


first floor plan

Plots 1, 2 & 5	
ground floor area	71 sq m
first floor area	82 sq m
Total	153 sq m (1646 sq ft), excluding garage

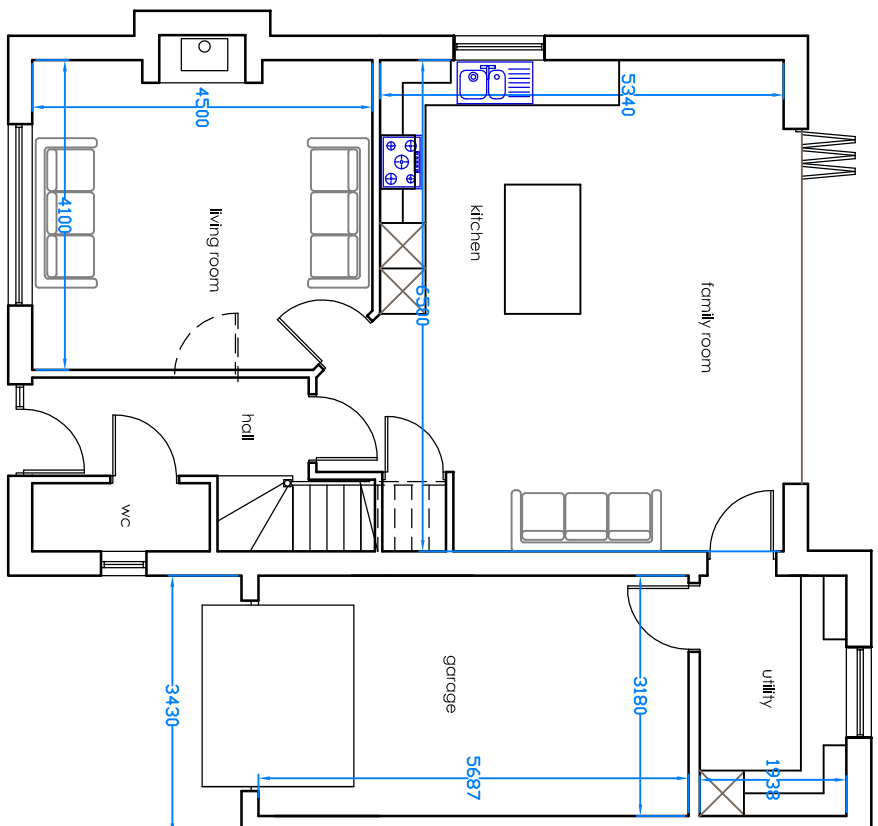


ground floor plan

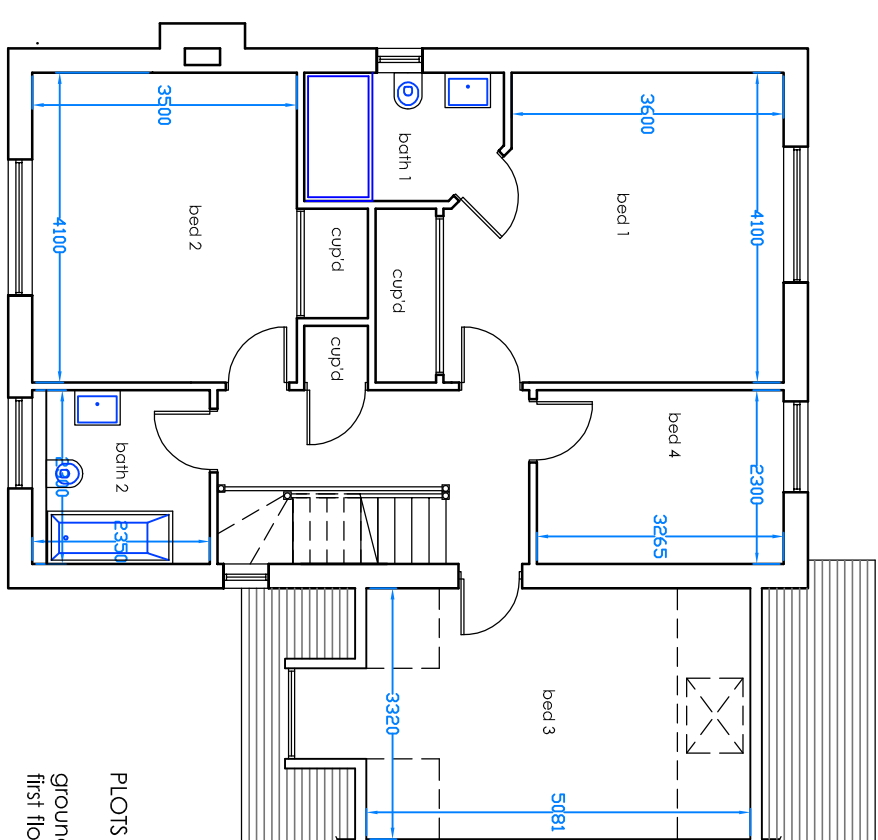

first floor plan

Plots 1, 2 & 5	
ground floor area	71 sq m
first floor area	82 sq m
Total	153 sq m (1646 sq ft) excluding garage

Sherlock Boswell Architecture
410 The Grange
Romsey Road
Michelmersh
SO51 0AE
Telephone : 01794 518259 Email : jane@sherlockboswell.com

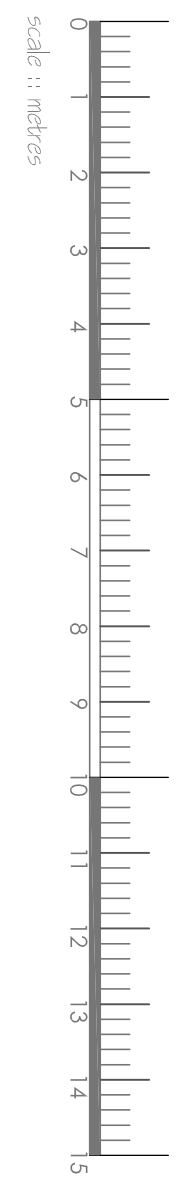

scale :: metres

client	WILSON DESIGNER HOMES	
job no.	1542	date FEB 17
scale	1:100	sheet A1

sherlock boswell architecture

PROJECT: 90 ROSE GREEN ROAD

DRAWING: PROPOSED PLANS & ELEVATIONS - PLOTS 1, 2 & 5

DATE: 06

SCALE: 1/8" = 1'-0"

NO. 06

FOR: [REDACTED]