


90 Rose Green Road

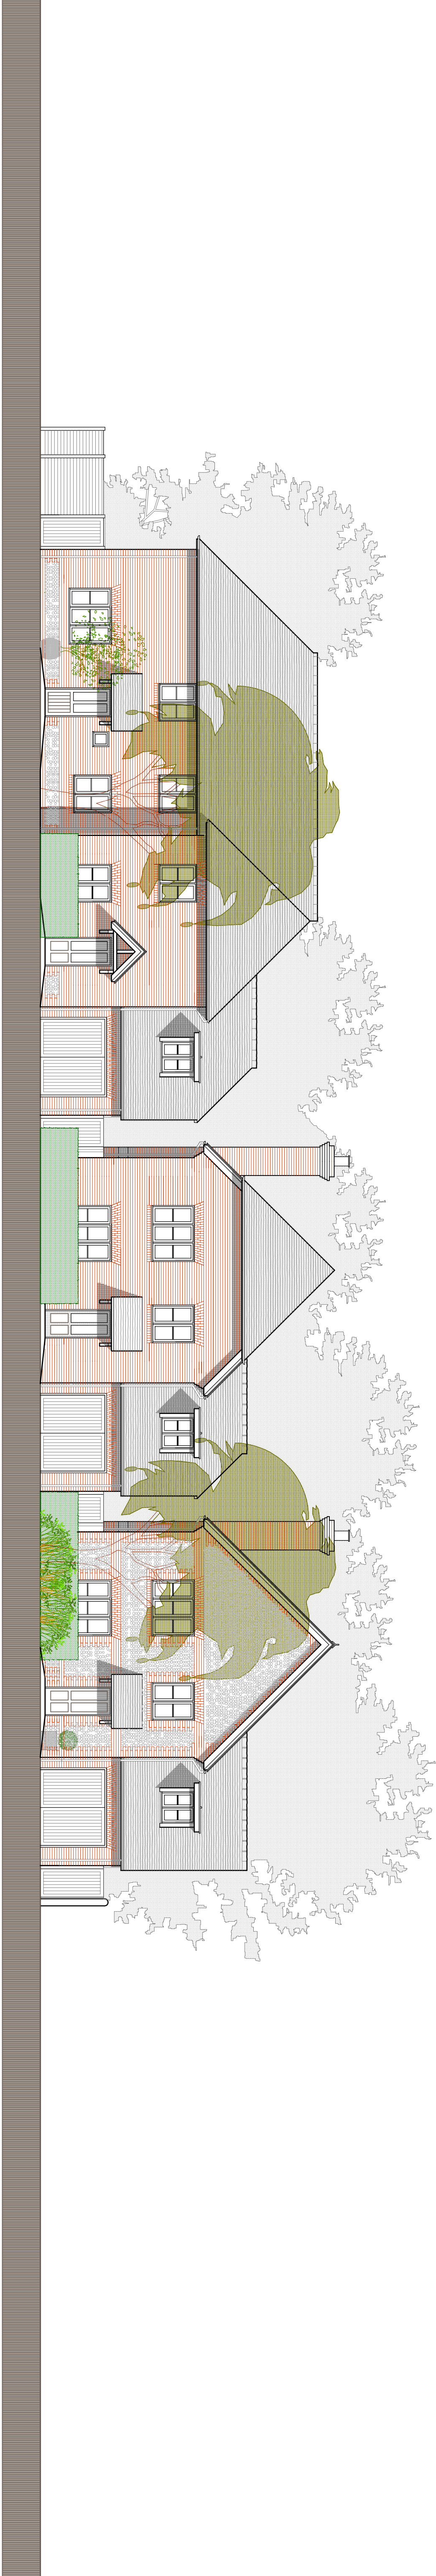

revision			
A	revised to disclose	21/2/17	
This drawing is the copyright of Sherlock Boswell Architecture and it must not be copied, altered or reproduced without their permission. Permission to be given to written dimension over scaled dimension and all dimensions to be checked on site.			
Sherlock Boswell Architecture 410 The Grange Romsey Road Winchester SO51 0AE Telephone : 01794 518259 Email : jones@sherlockboswell.com			
0 1 2 3 4 5 6 7 8 9 10 11 12 13 14 15 scale 1:1metres			
date		WILSON DESIGNER HOMES	
job no.		1542	
scale		1:100	
date		FEB 17	
drawn		A1	
project		90 ROSE GREEN ROAD	
drawing no.		08	
rev		A	
drawing no.		08	
rev		A	