


EXISTING PLOT PLAN

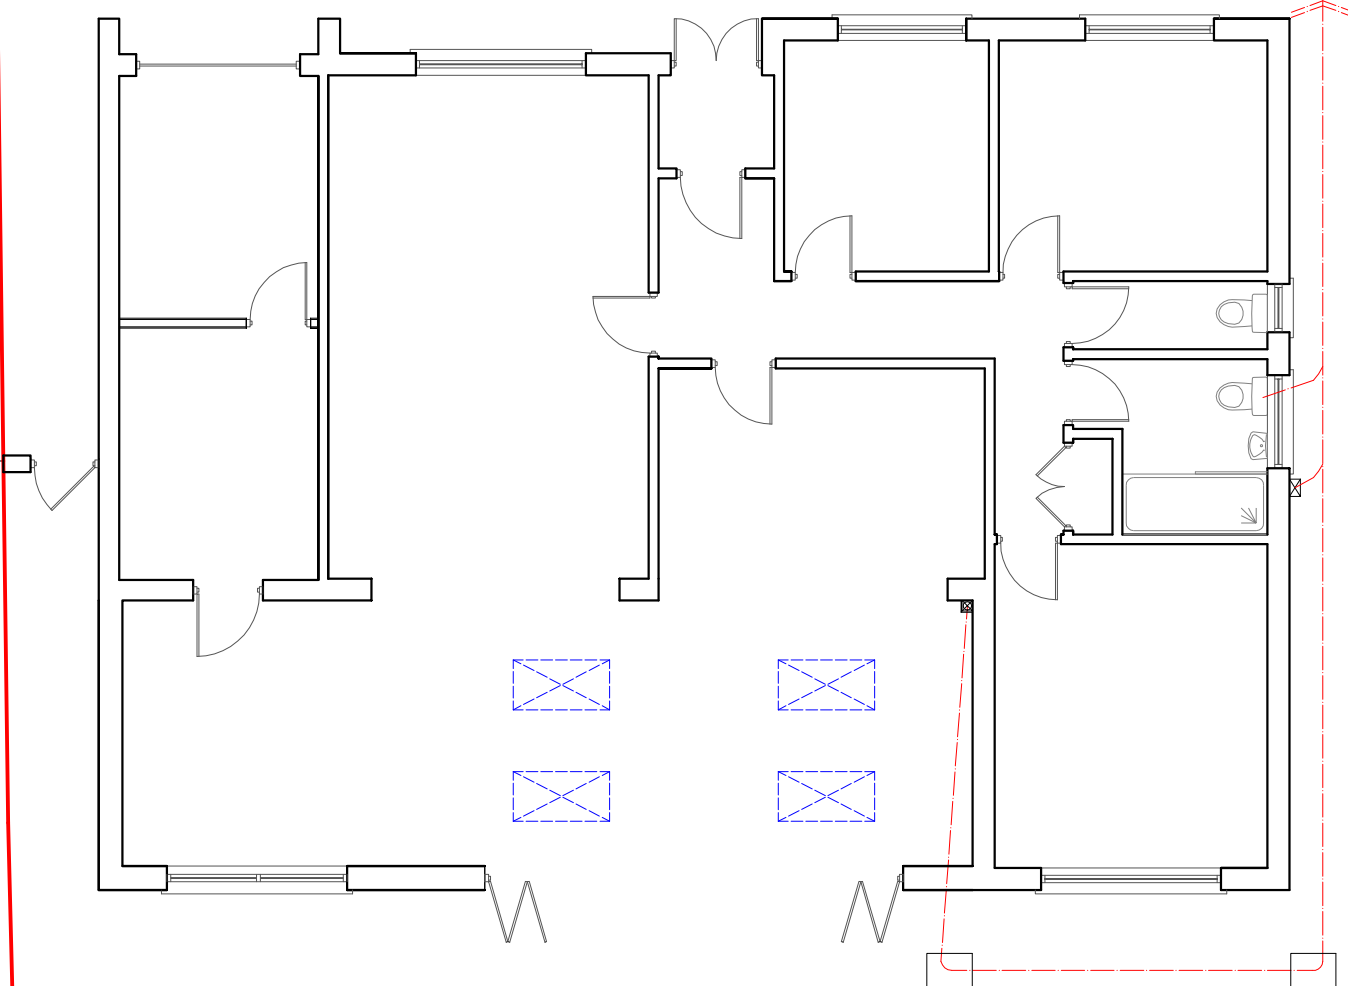

SUSSEX BUILDING CONSULTANCY LIMITED
48 CRAIGWEIL LANE, ALDWICK,
BOGNOR REGIS, WEST SUSSEX.
SCALE - 1/100 REV - DATE - 27/04/2017

LABC
PARTNER
3 NORTH COOTE ROAD
BOGNOR REGIS
PO21 5LZ
TEL - (01243) 861379