


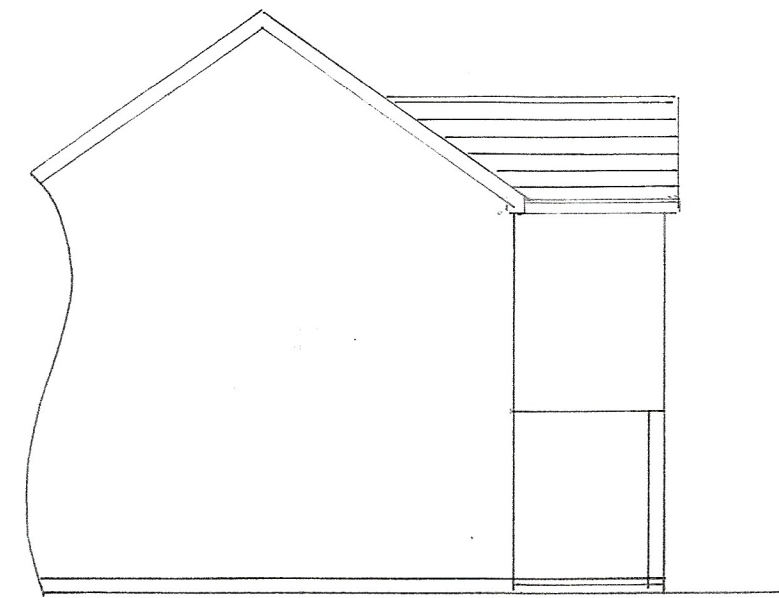


south



east


1 : 100

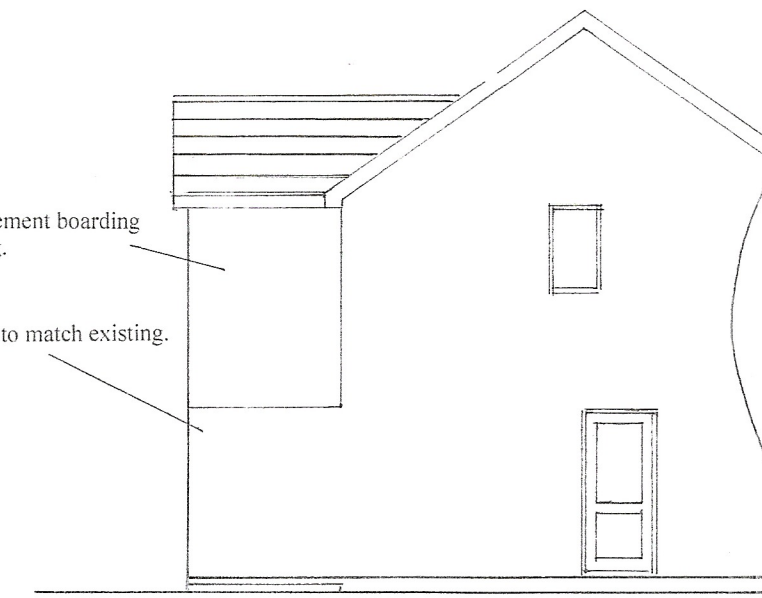

north

Marley Cedral cement boarding
to match existing.

Facing brickwork to match existing.

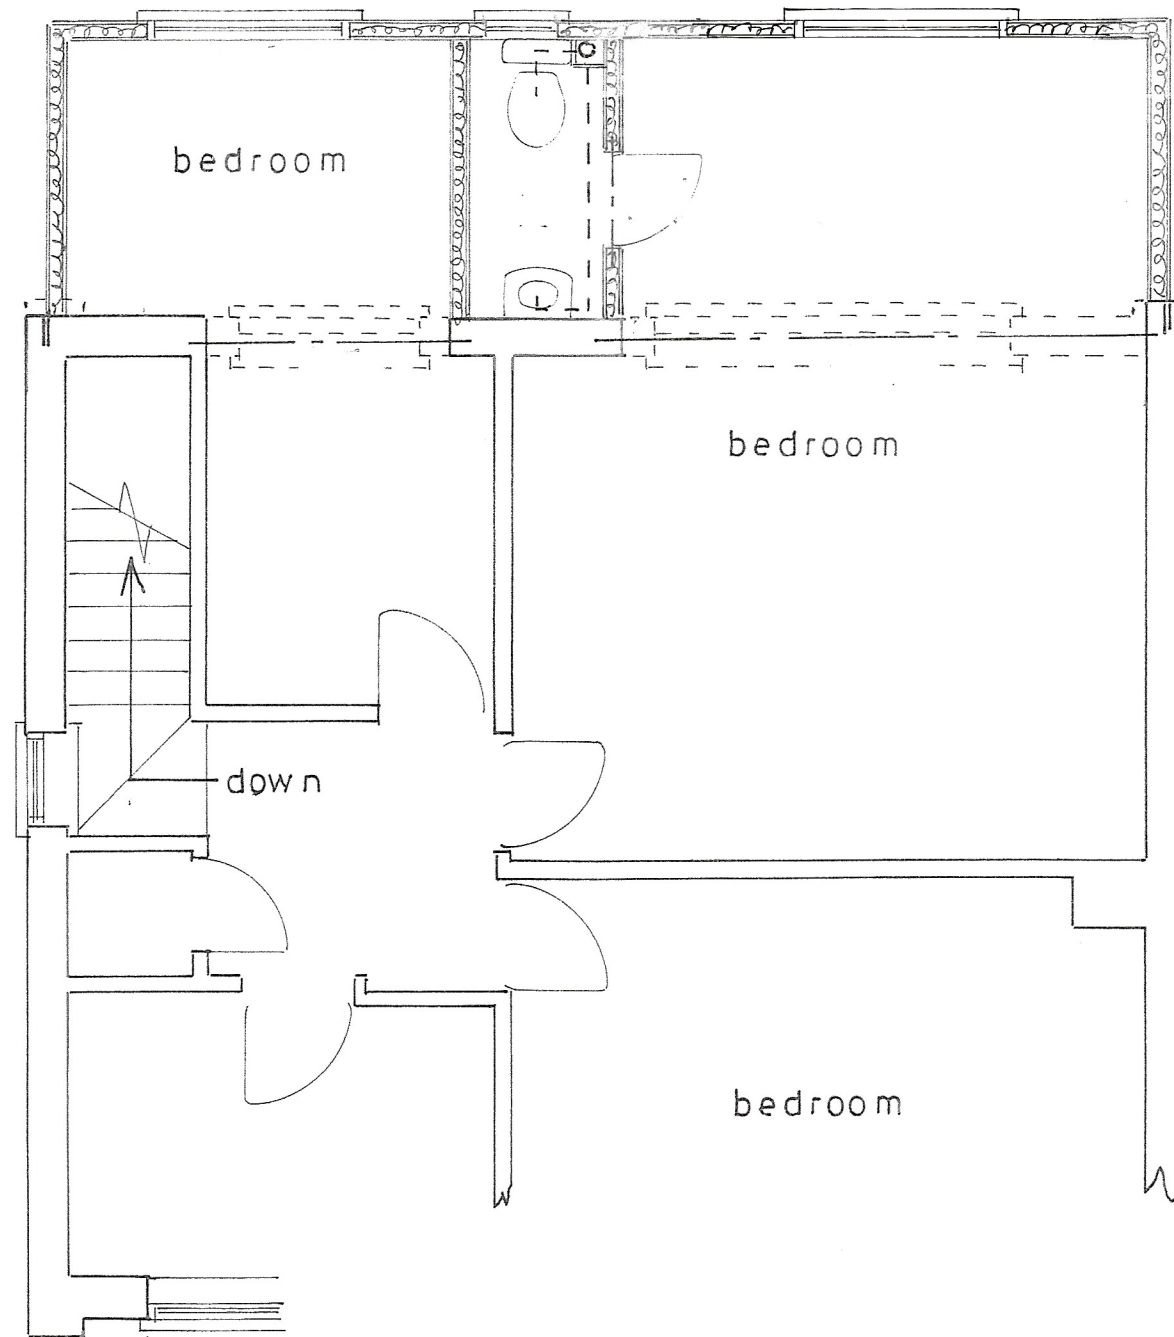

1st floor plan

1 : 50

Proposed

PROPOSED TWO STOREY EXTENSION AT 61, QUEENS FIELDS WEST, WEST MEADS
FOR MR. & MRS. M. HARDING.

sheet 2 b of 3

Bryan Butcher
Rainbow Cottage
Nyetimber Lane
Bognor Regis PO21 3JX
01243 266871
07973 233442
bryan.butcher@btinternet.com
www.bryanbutcher.com