


AW/143/08

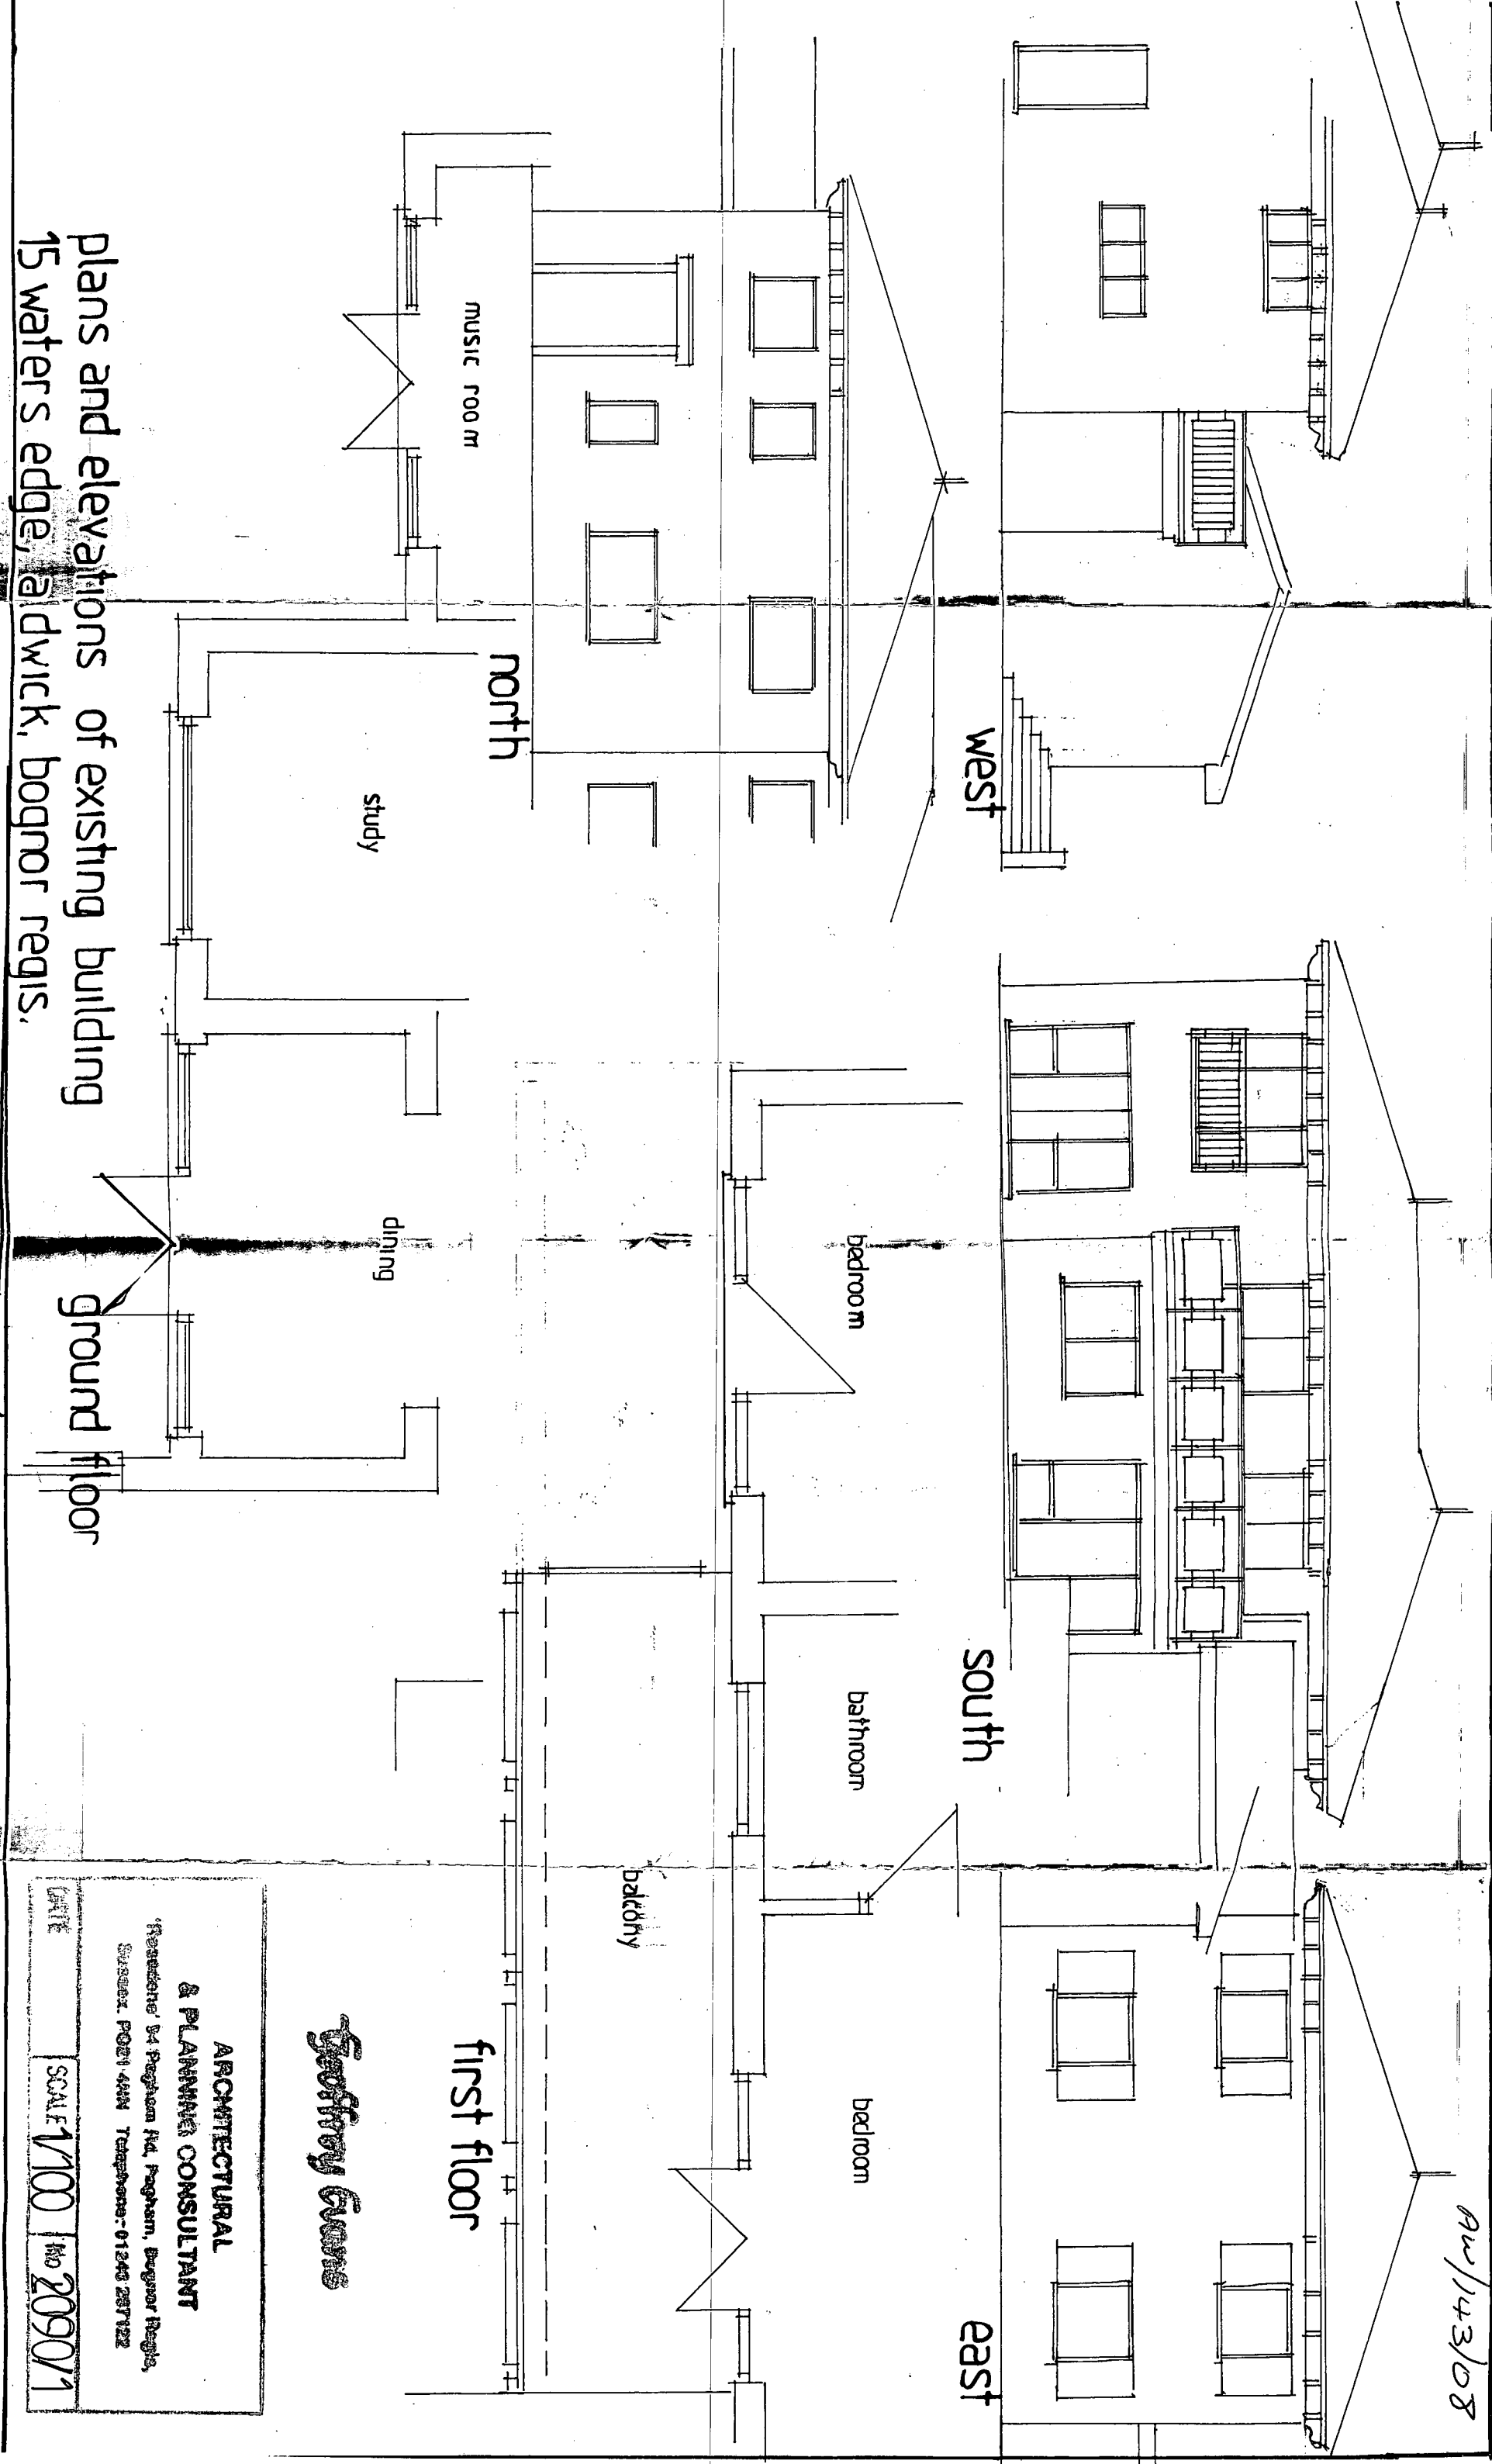

Geoffrey Evans

**ARCHITECTURAL
& PLANNING CONSULTANT**

'Registered' by Planning Act, Planning, Bognor Regis,
Sussex. PO21 4NN Telephone: 01246 287122

DATE SCALE 1/100 No 2090/1