




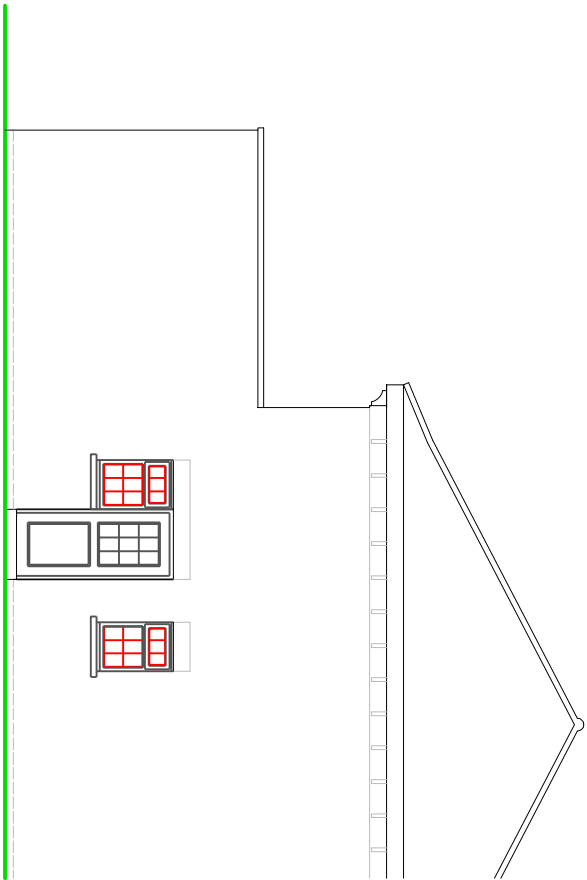

SIDE ELEVATION

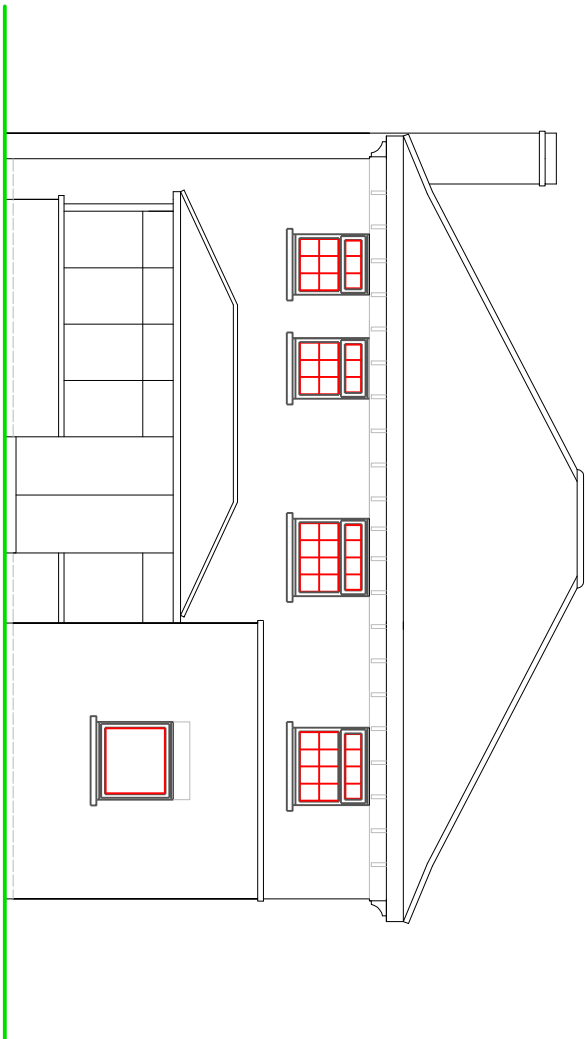

REAR ELEVATION

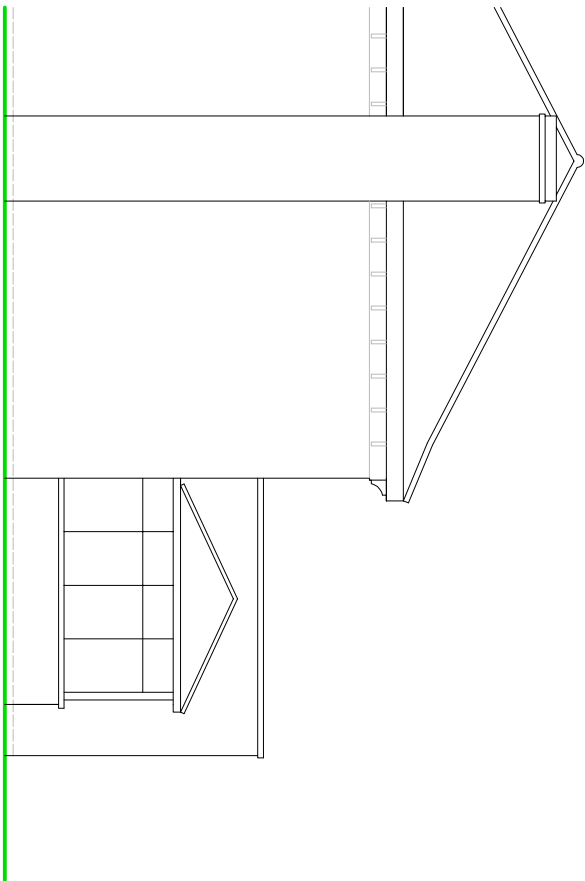


SIDE ELEVATION

NOTES

ROOF - Interlocking concrete tiles to pitched roof and polycarbonate roofing to conservatory.

WALLS - Face brickwork.

WINDOWS/DOORS - White framed PVC double glazed units.

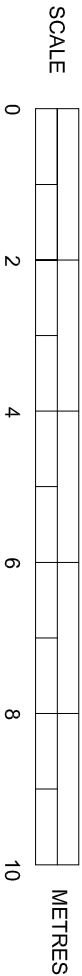

EXISTING ELEVATIONS

SUSSEX BUILDING CONSULTANCY LIMITED

3 WYCHWOOD WALK, ALDWICK,
BOGNOR REGIS, WEST SUSSEX.

SCALE - 1/100 REV - DATE - 10/05/2017

LABC
partner
3 NORTHCOTE ROAD
BOGNOR REGIS
PO21 9LZ
TEL - (01243) 861379