




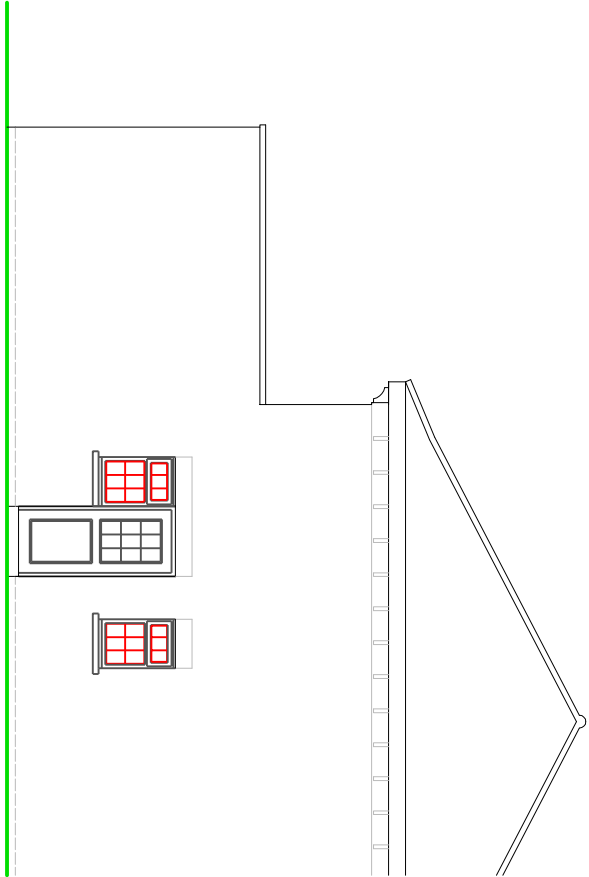

SIDE ELEVATION

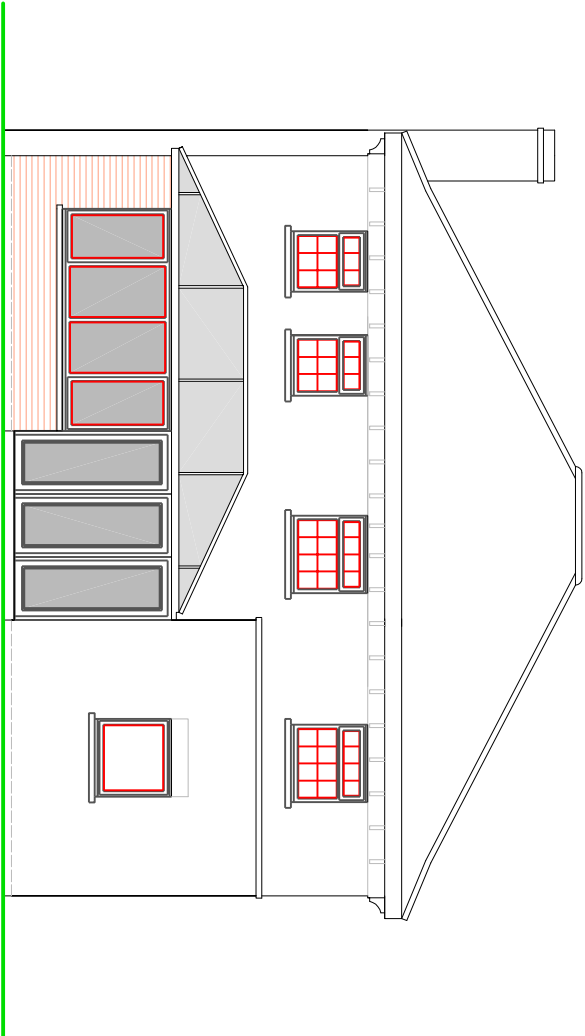


REAR ELEVATION

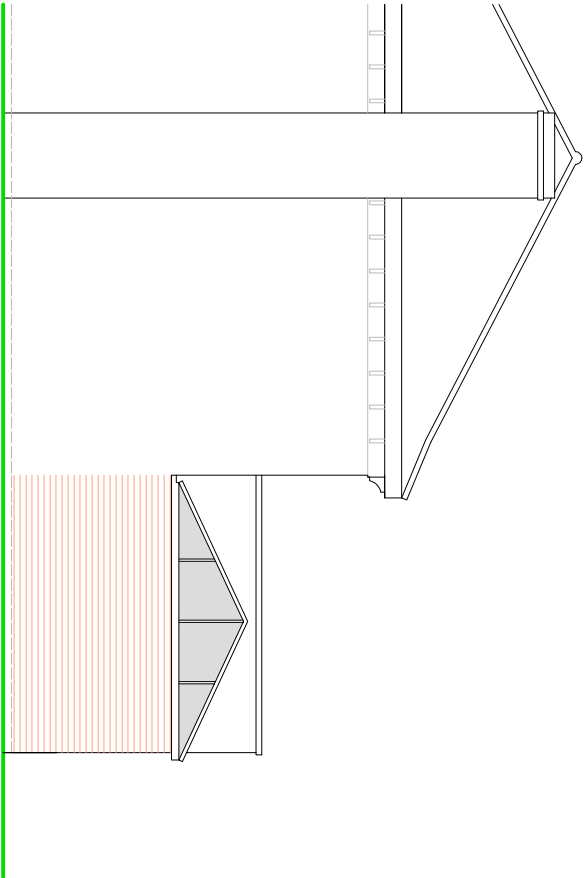

SIDE ELEVATION

NOTES

- ROOF - High insulating patent glazed units and bars to new extension.
- WALLS - Face brickwork to match existing.
- WINDOWS/DOORS - White framed PVC double glazed units.

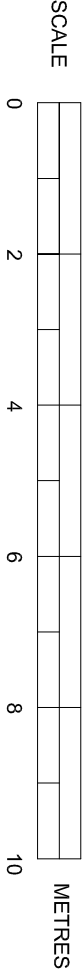

PROPOSED ELEVATIONS

SUSSEX BUILDING CONSULTANCY LIMITED

3 WYCHWOOD WALK, ALDWICK,
BOGNOR REGIS, WEST SUSSEX.

SCALE - 1/100 REV - DATE - 10/05/2017



LABC

partner

3 NORTHCOTE ROAD
BOGNOR REGIS
PO21 9LZ
TEL - (01243) 861379