


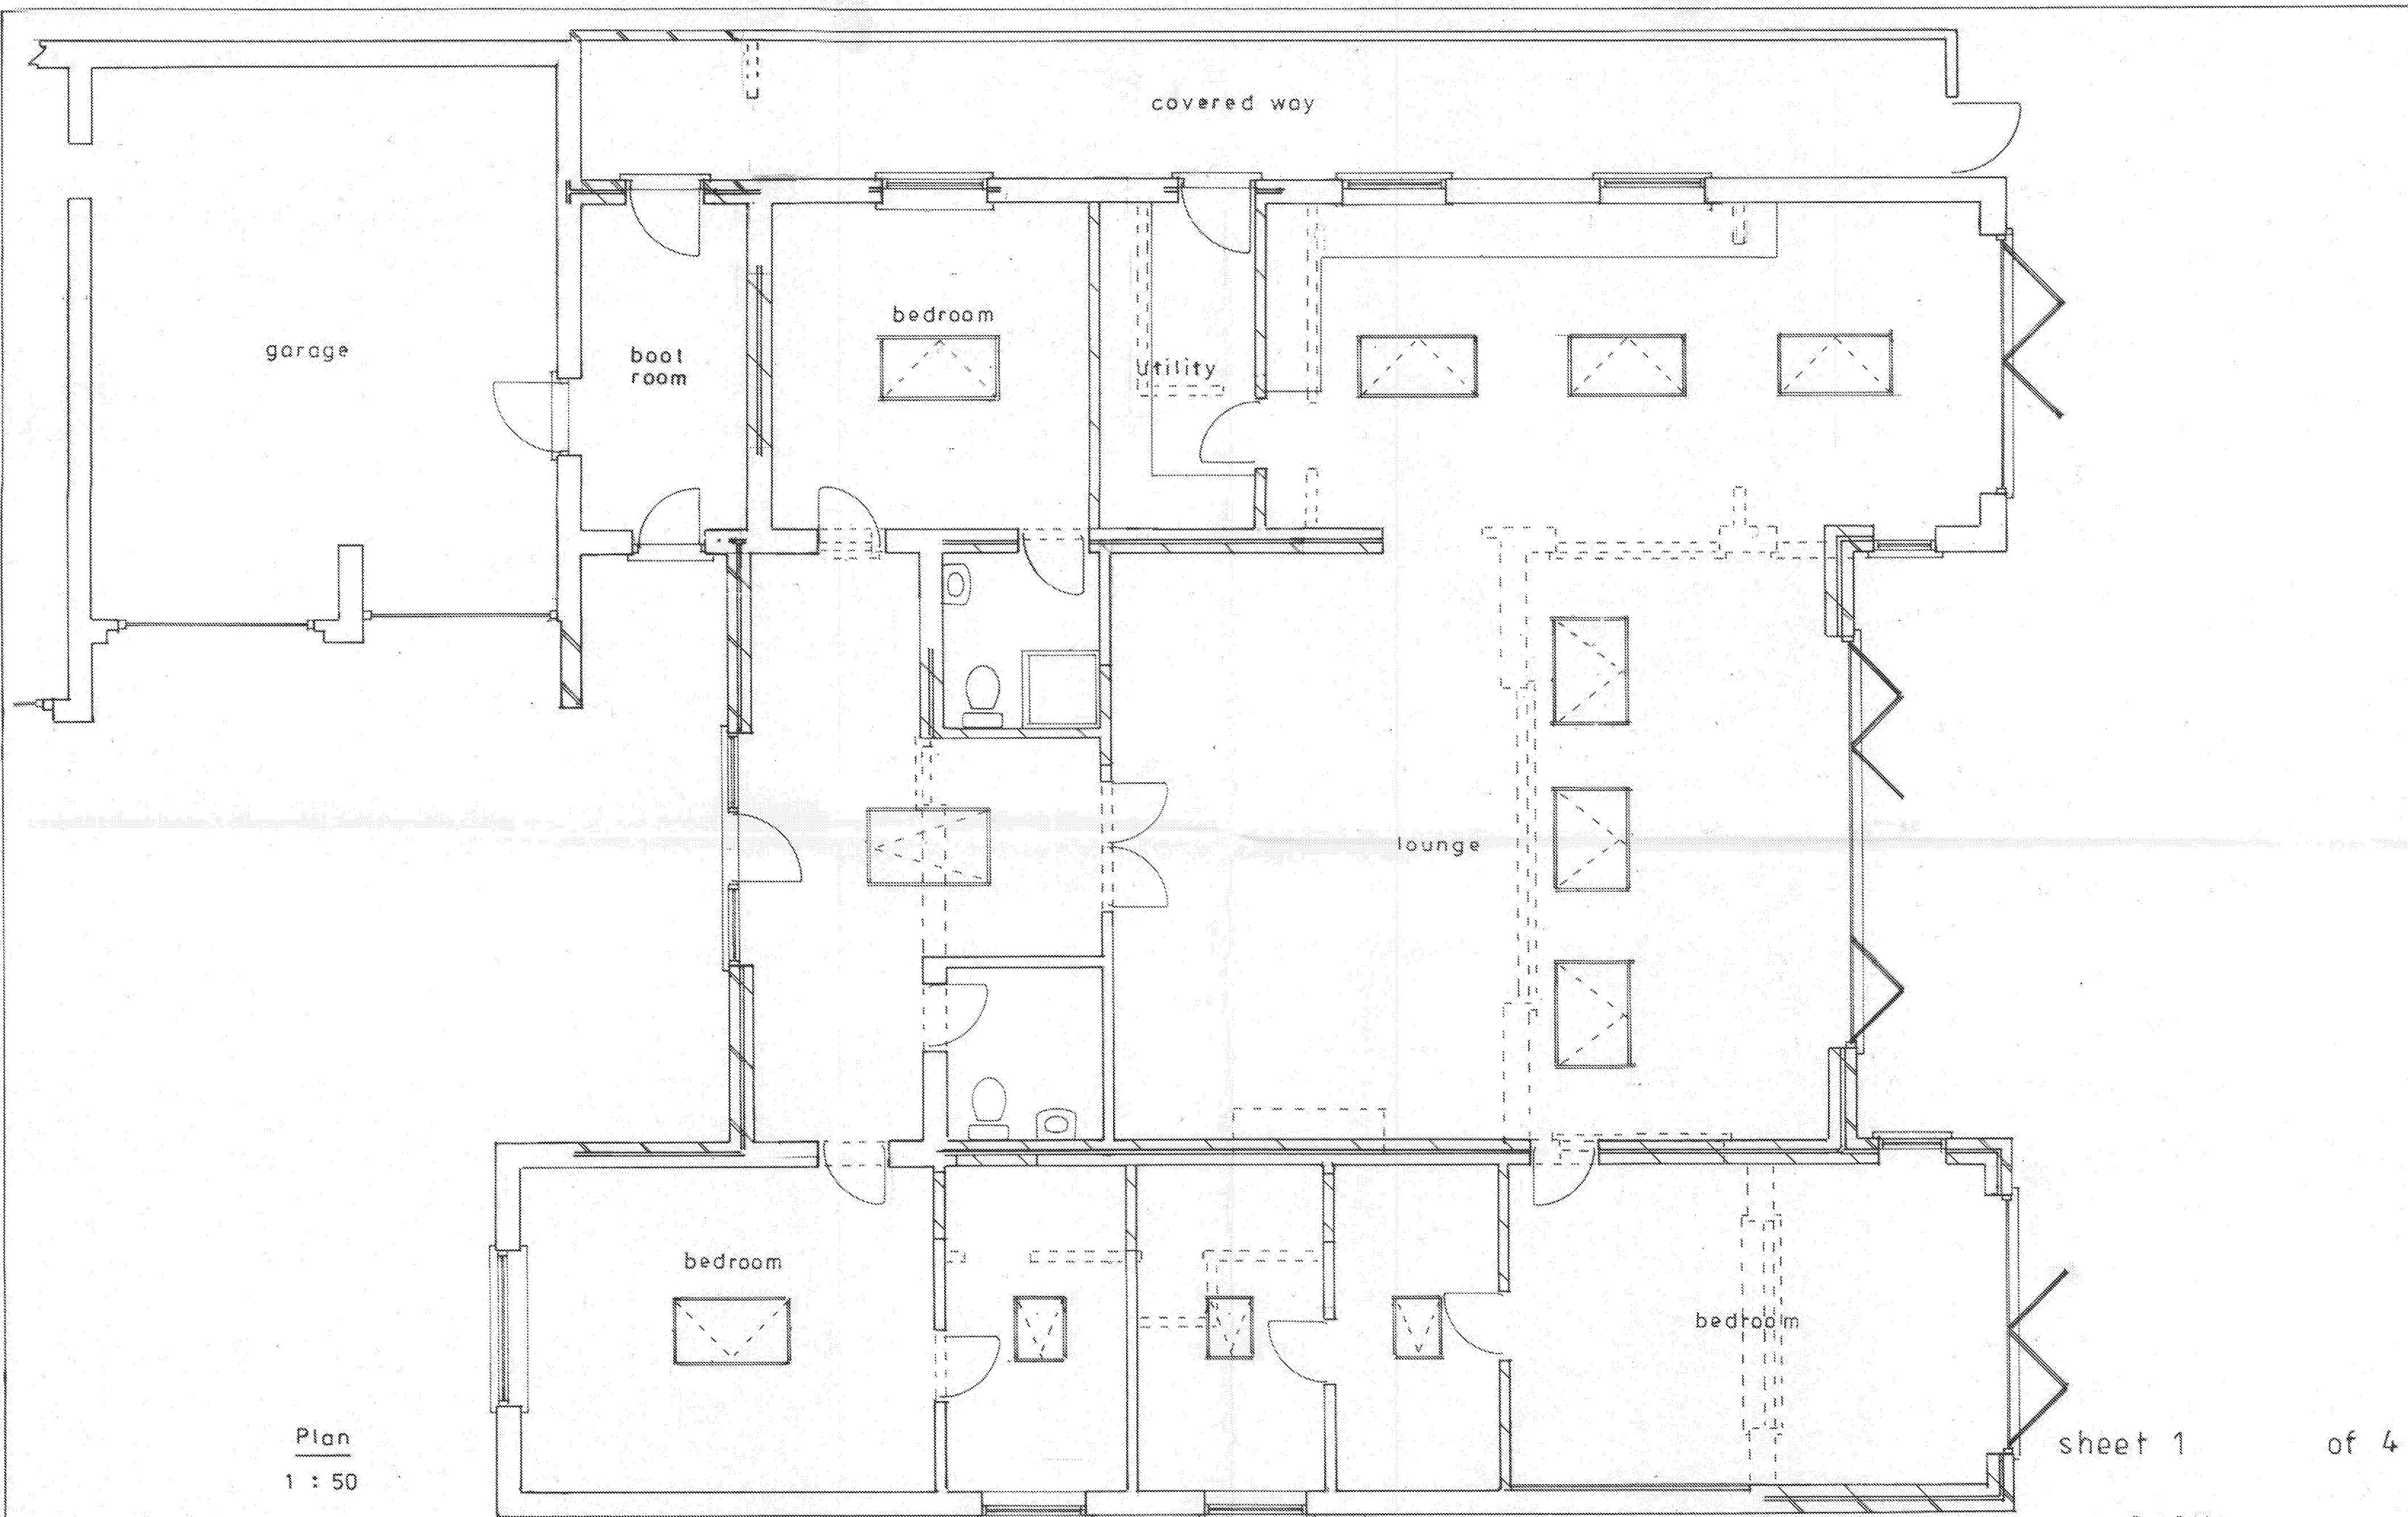

Proposed

PROPOSED ROOF ALTERATIONS AND SINGLE STOREY EXTENSIONS AT 14, KINGSWAY, CRAIGWEIL
FOR MR. & MRS. D. HILTON - JACKSON.

Bryan Butcher
Rainbow Cottage
Nyetimber Lane
Bognor Regis PO21 3JX