


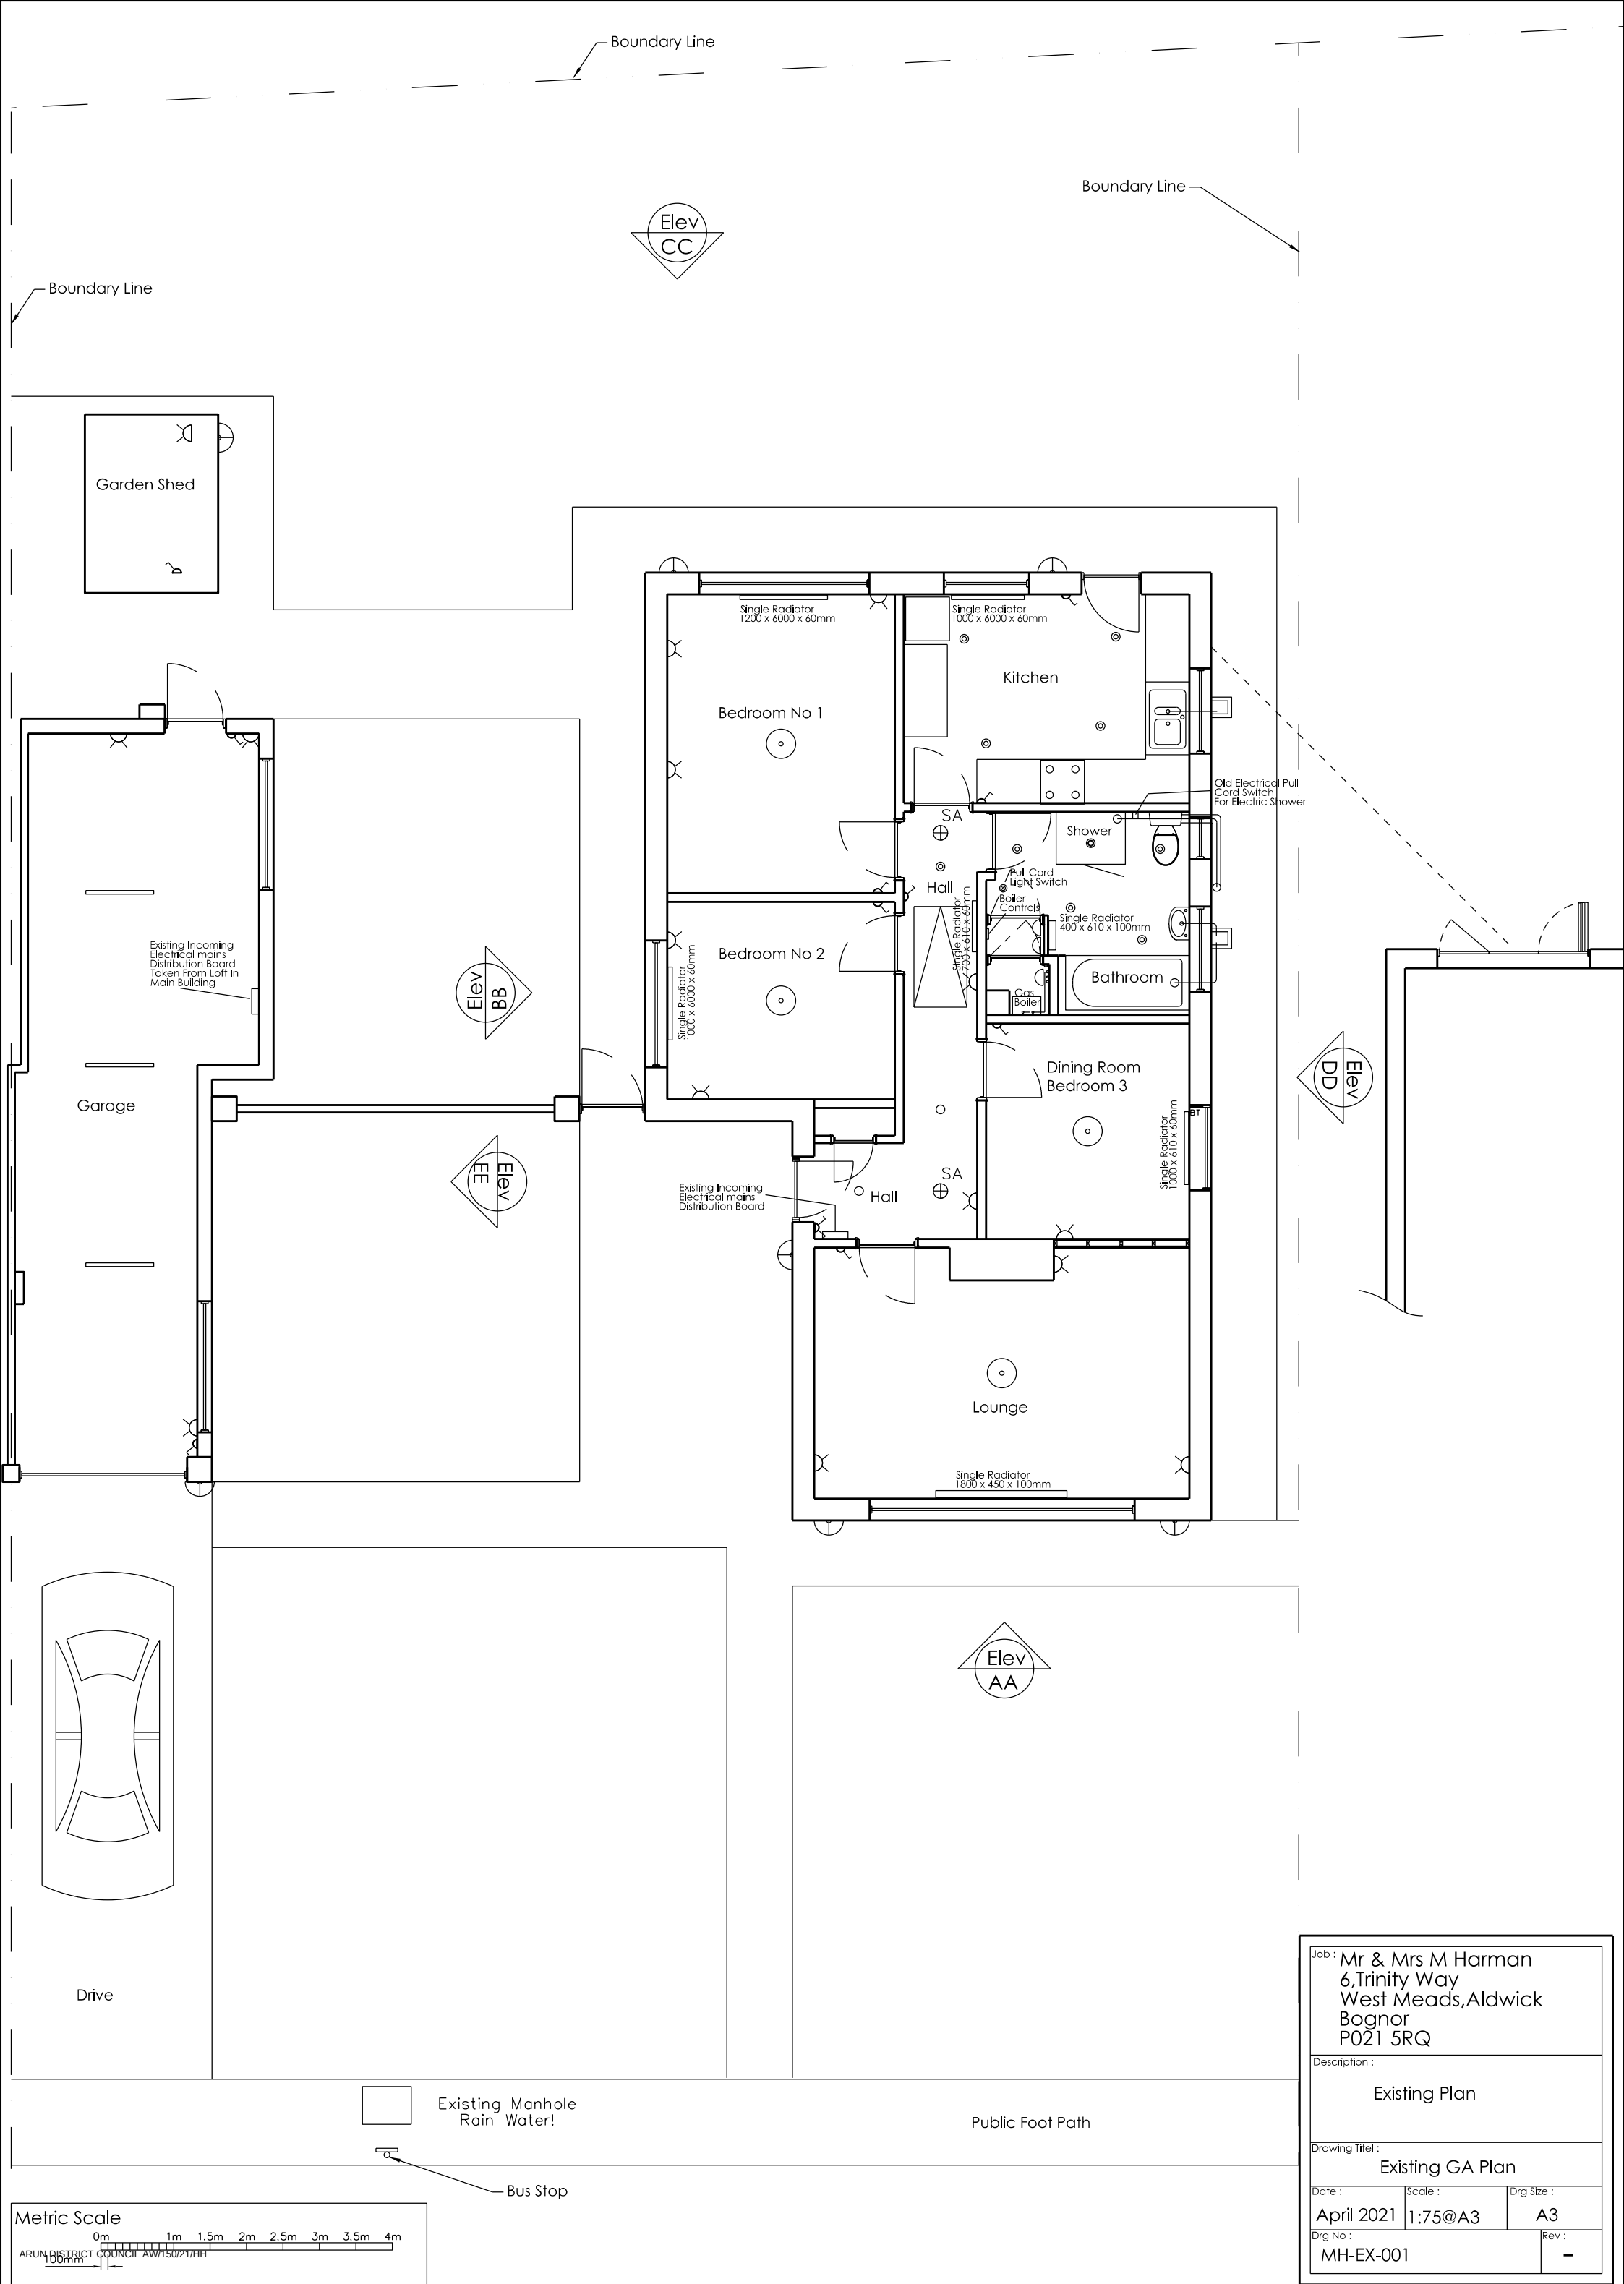

Job : Mr & Mrs M Harman 6,Trinity Way West Meads,Aldwick Bognor P021 5RQ		
Description : Existing Plan		
Drawing Title : Existing GA Plan		
Date : April 2021	Scale : 1:75@A3	Drg Size : A3
Drg No : MH-EX-001		Rev : -

