


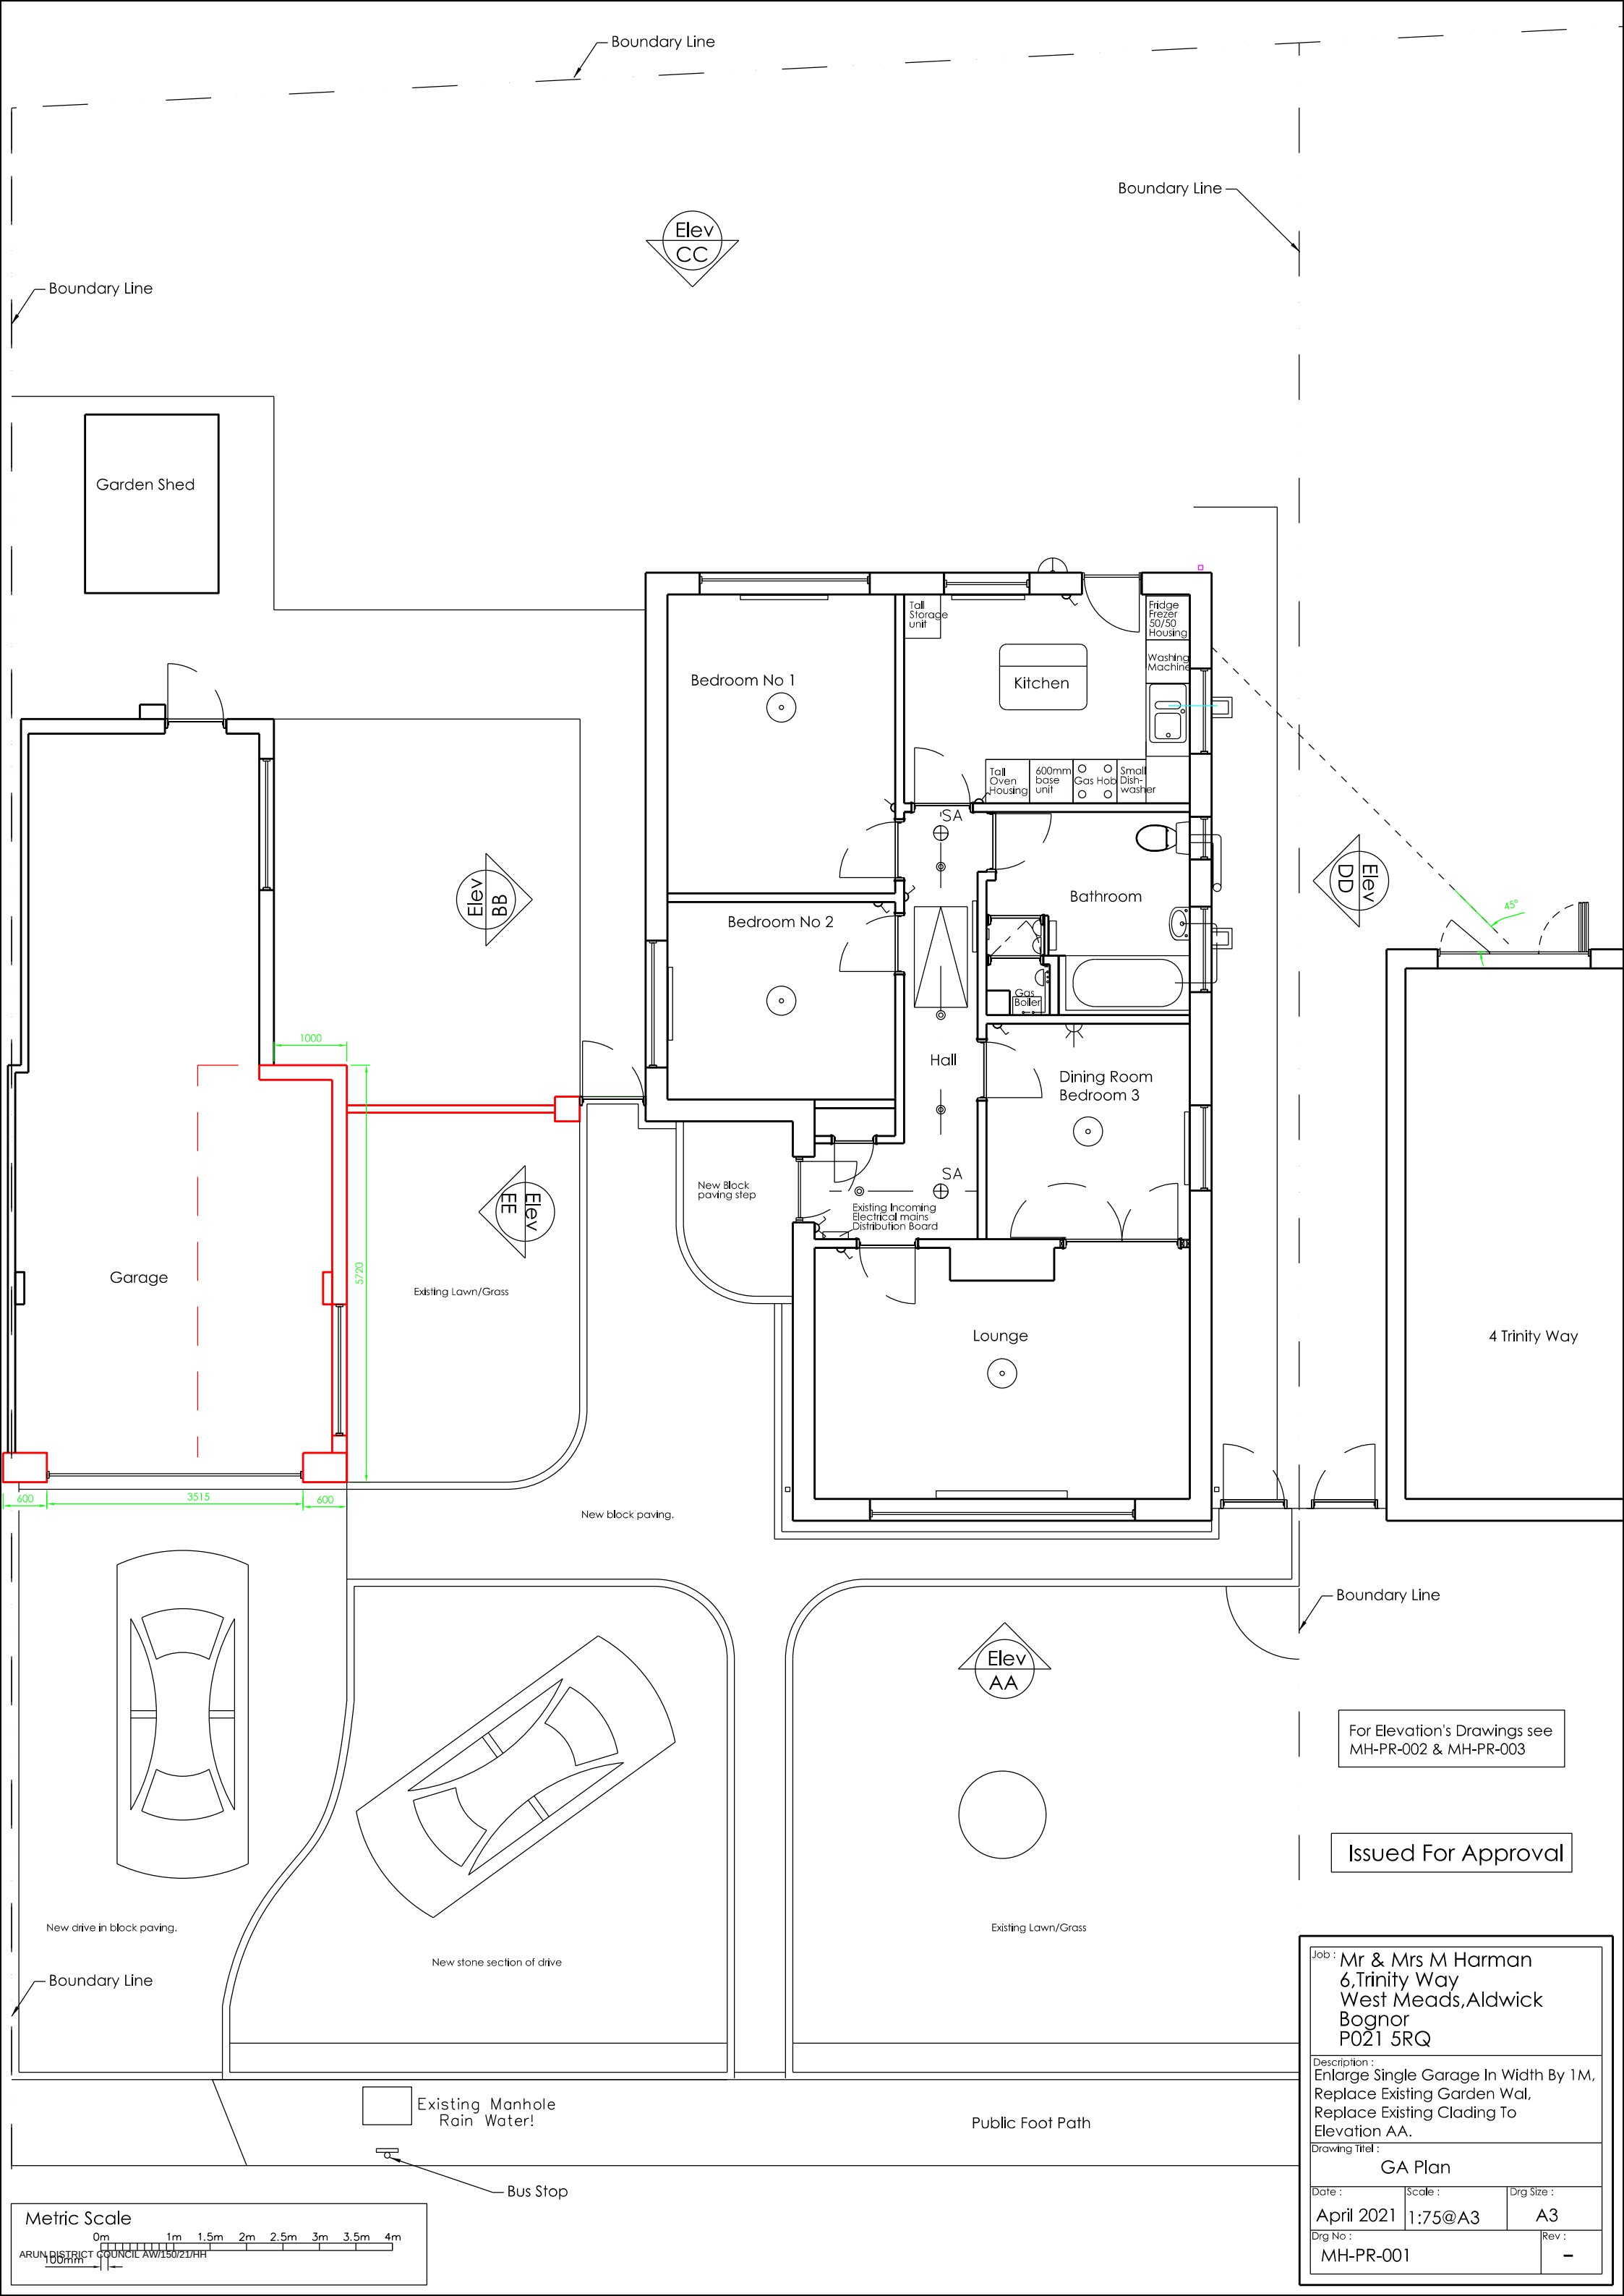

Elev
CC

Boundary Line

Boundary Line

Garden Shed

Garage

Elev
BB

Elev
EE

Existing Lawn/Grass

New block paving.

Bedroom No 1

Bedroom No 2

Kitchen

Bathroom

Dining Room
Bedroom 3

Lounge

Elev
AA

Elev
DD

4 Trinity Way

Boundary Line

For Elevation's Drawings see
MH-PR-002 & MH-PR-003


Issued For Approval

Job : Mr & Mrs M Harman
6, Trinity Way
West Meads, Aldwick
Bognor
P021 5RQ

Description :
Enlarge Single Garage In Width By 1M,
Replace Existing Garden Wall,
Replace Existing Cladding To
Elevation AA.

Drawing Title :
GA Plan

Date :	Scale :	Dwg Size :
April 2021	1:75@A3	A3
Dwg No :	Rev :	
MH-PR-001	-	

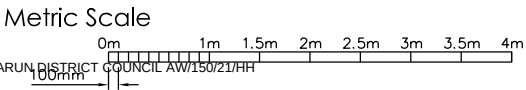

Existing Manhole
Rain Water!

Bus Stop

Public Foot Path