RIBA Chartered Practice

ISO 9001 Registered Firm — Certificate No. GB2002767
International Accreditation Board — Registration No. 0044/1

REV.	AMENDMENT	BY	DATE
a	revisions to dormer / removal of rooflights to front	sab	17.07.17
b	position of dwelling revised following Arboricultural comments	sab	13.09.17
c	outline of AW/155/17/PL removed	sab	09.10.17

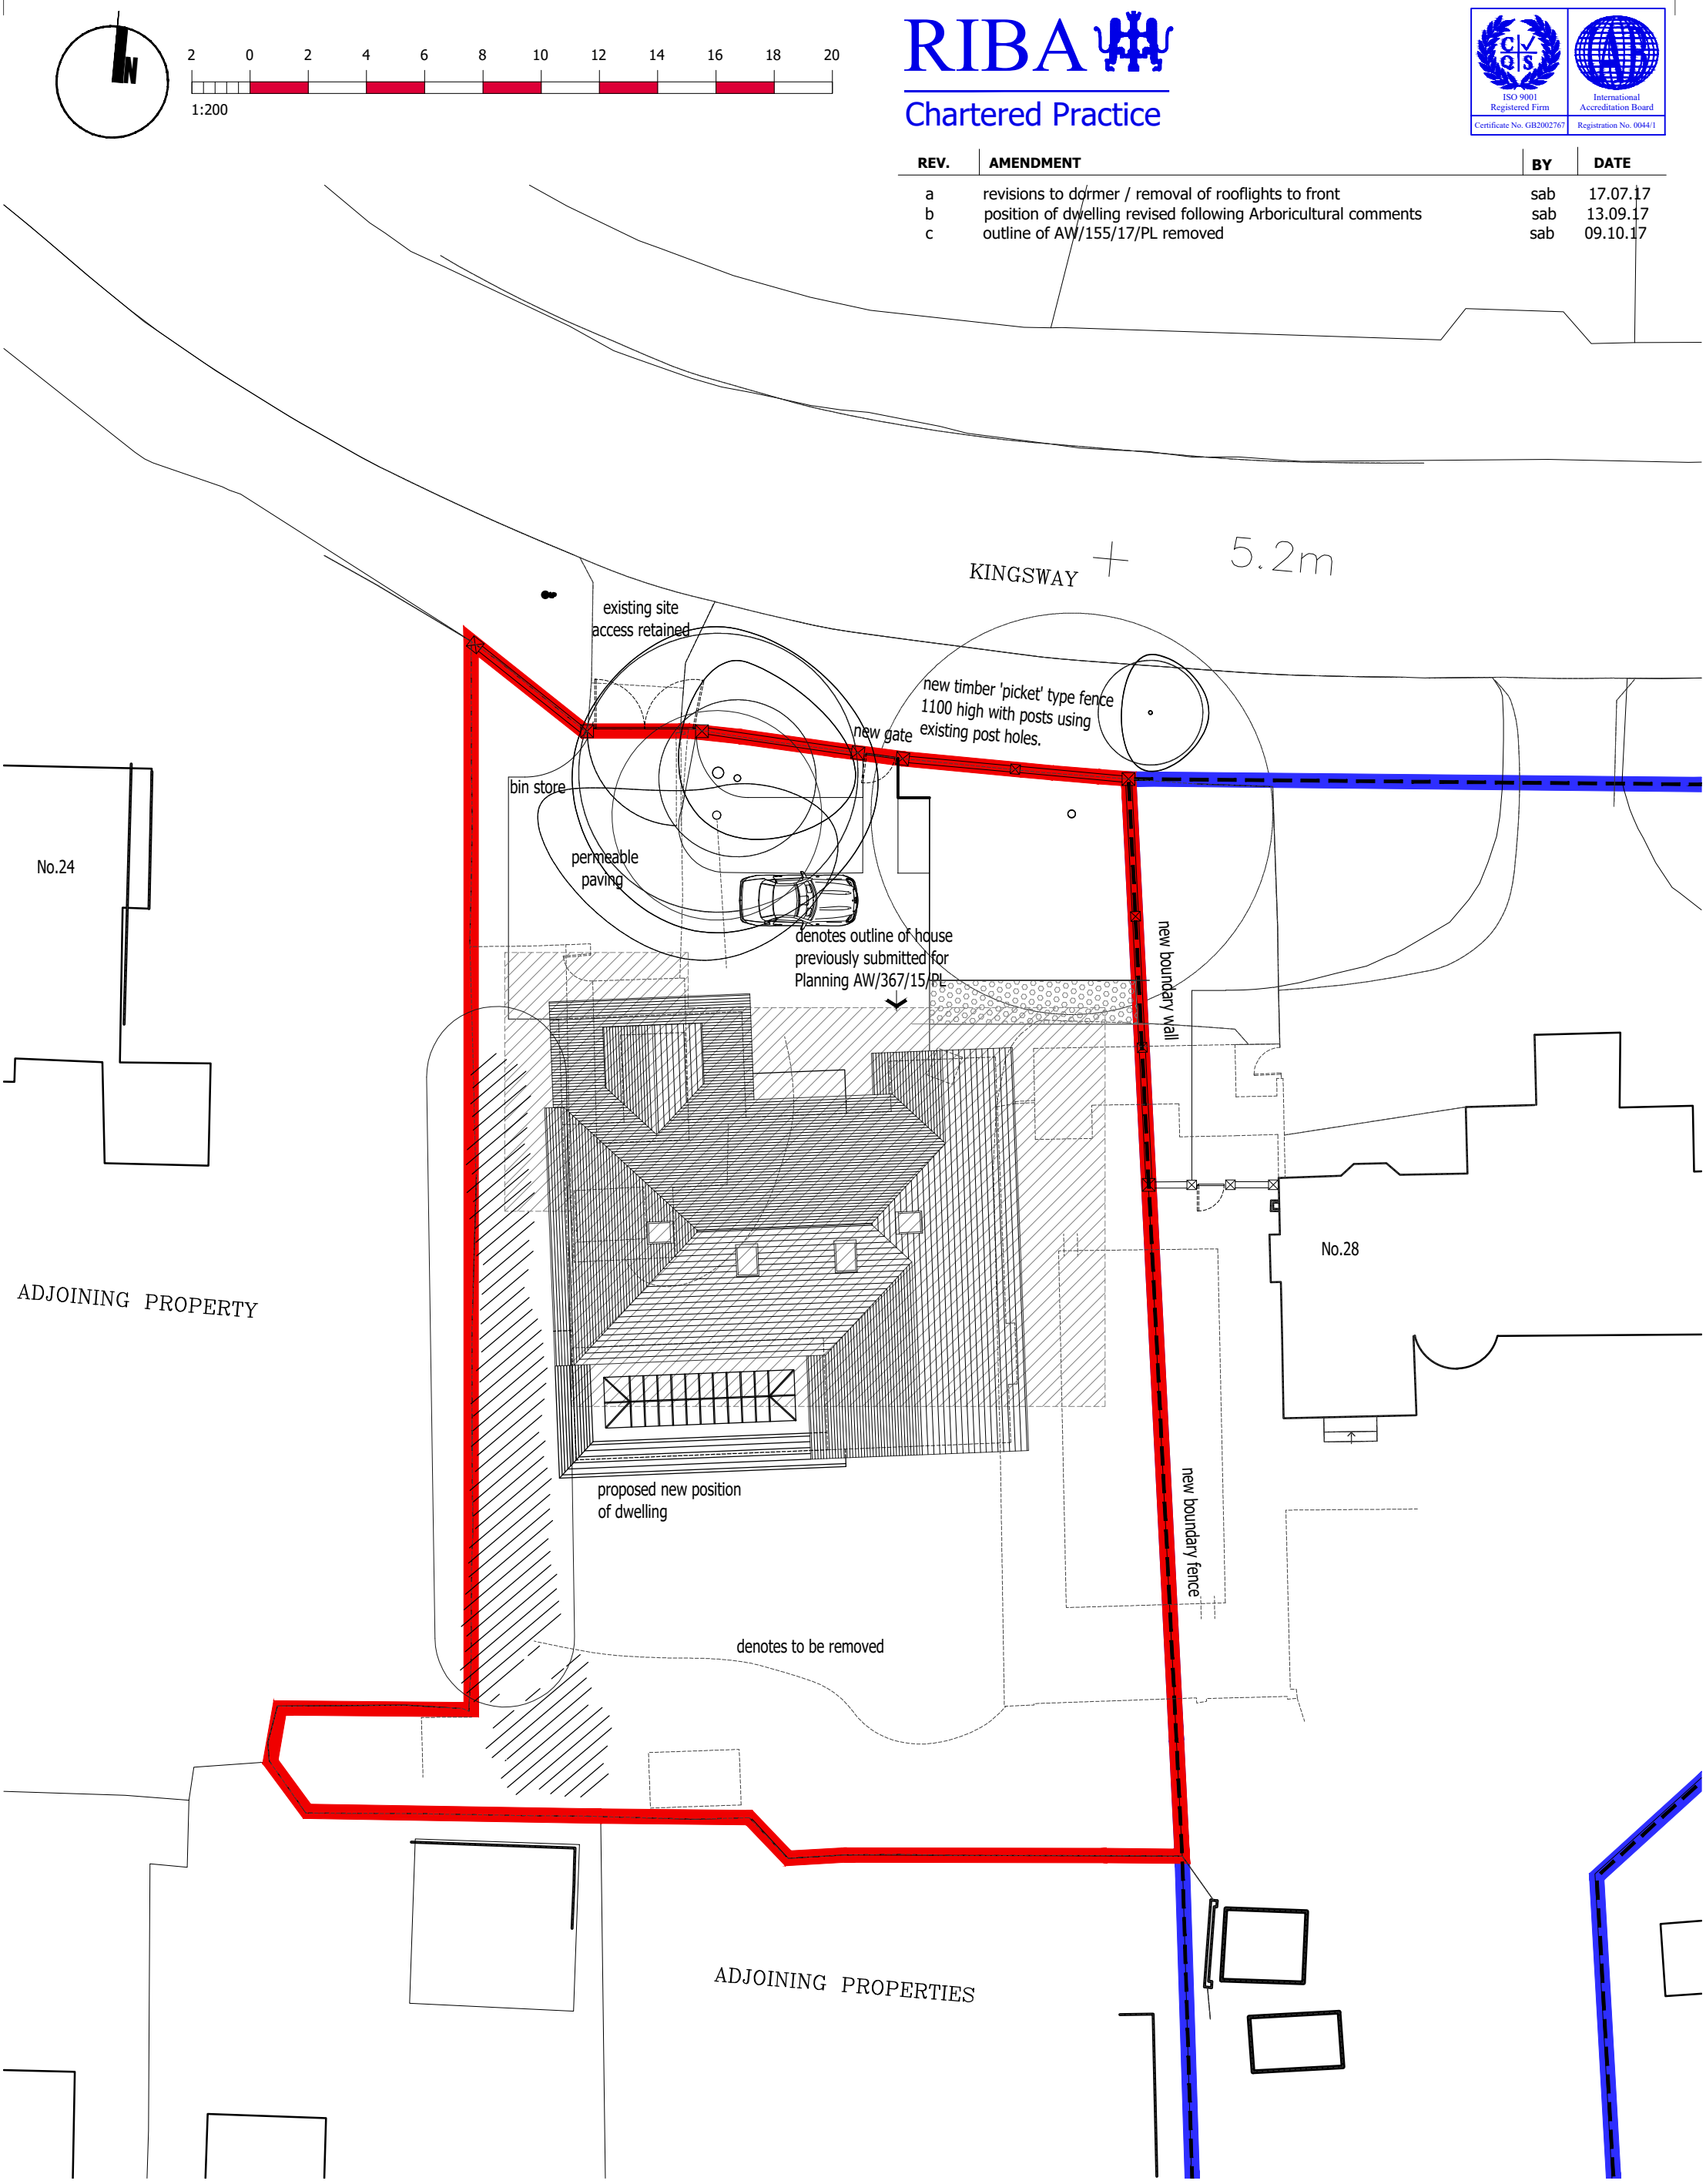

UNIT 2, MARTINS BARN, BIRDHAM ROAD
CHICHESTER, WEST SUSSEX, PO20 7BX
TEL: 01243 514131 FAX: 01243 511488
office@the-seaman-partnership.co.uk
www.the-seaman-partnership.co.uk

Project: 28, Kingsway, Craigwell.	Date: March 2017	Drawn by: sab	
	Scales: 1:200 @ A3	Status: planning	
Drawing: Proposed Site Plan	Job No: TSP 481	Dwg No: PL22	Revision: c

the SEAMAN PARTNERSHIP Ltd

ARUN DISTRICT COUNCIL AW/155/17/PL