


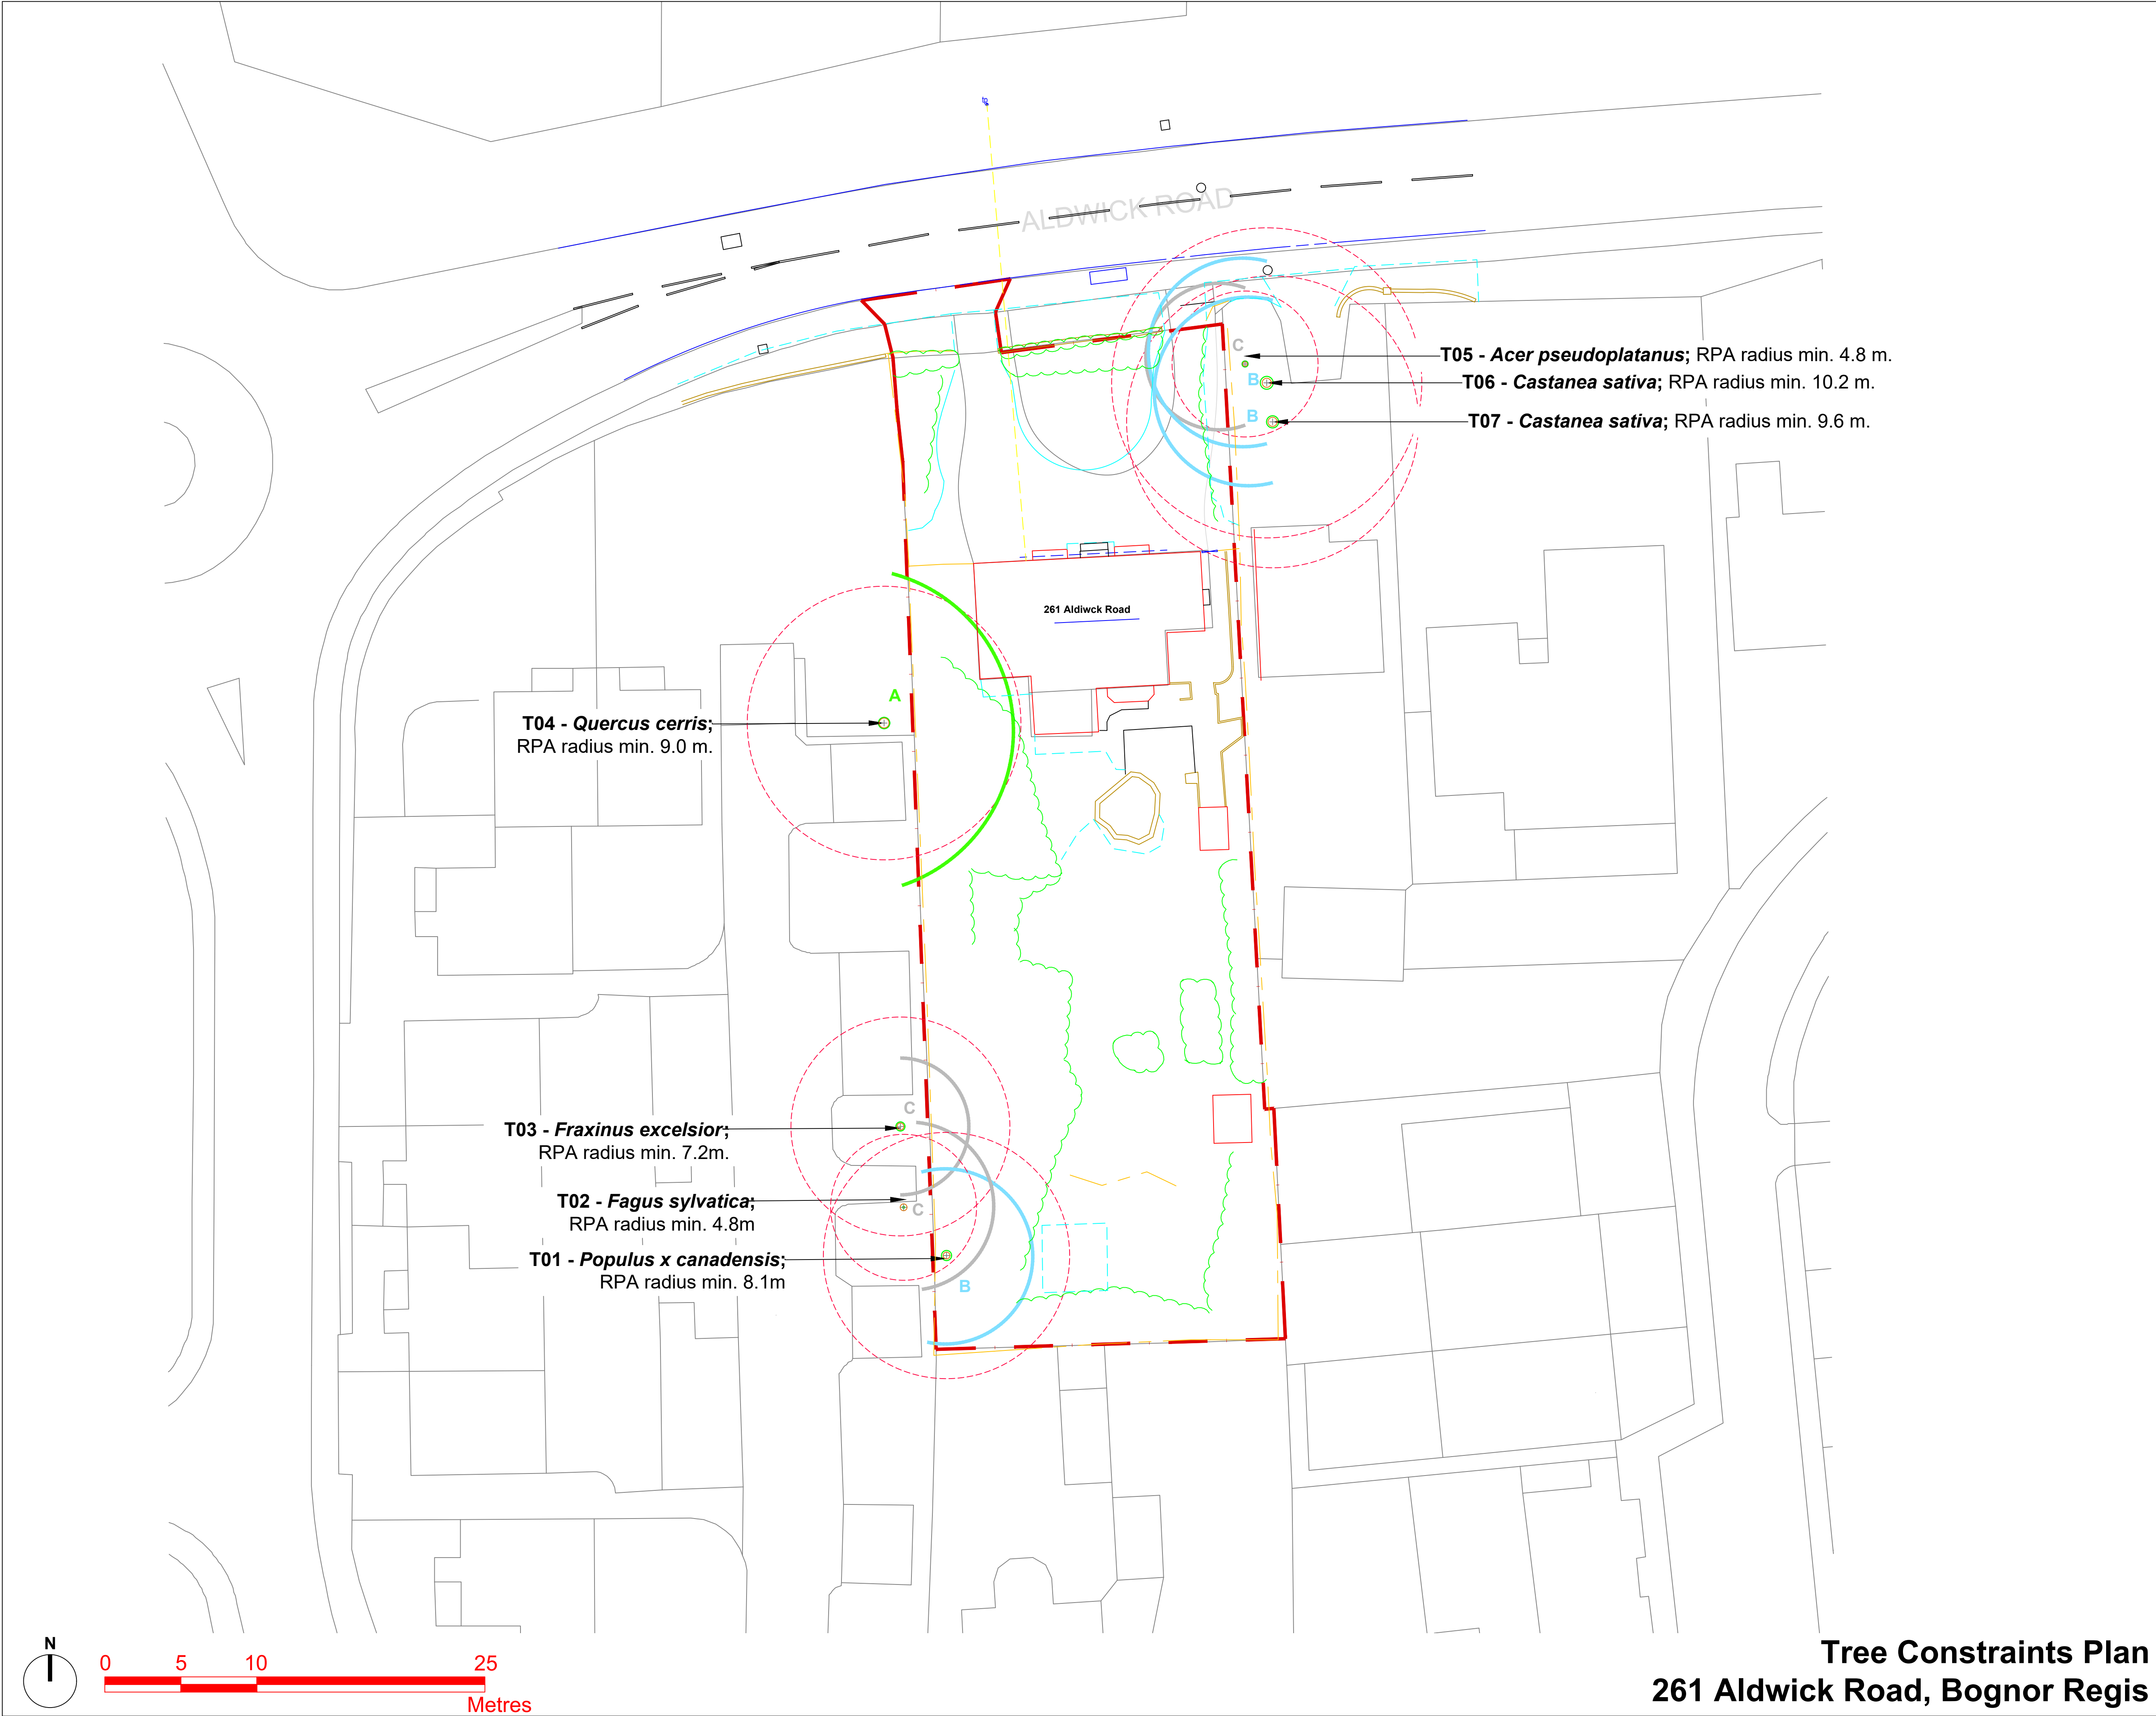

Planning Issue

Rev	Description	Date	Initials
01	Issue	11.03.19	JJ
02	Planning Issue	11.03.19	JJ

LIZARD
Landscape Design and Ecology

The Old Bank, 34 South Street, Tarring, Worthing, West Sussex, BN14 7LH
T: 01903 216033 E: liz@lizardlandscape.co.uk W: lizardlandscape.co.uk

Project Title and Location
261 Aldwick Road, Bognor Regis

Client
Domusea Developments Limited

Drawing Title
Tree Constraints Plan

Scale	Drawn	Date
1:200@A1	LB	23.04.18
	Approved JJ	

Drawing No.	Revision
LLD1425-ARB-DWG-001	02
CAD Filename	