




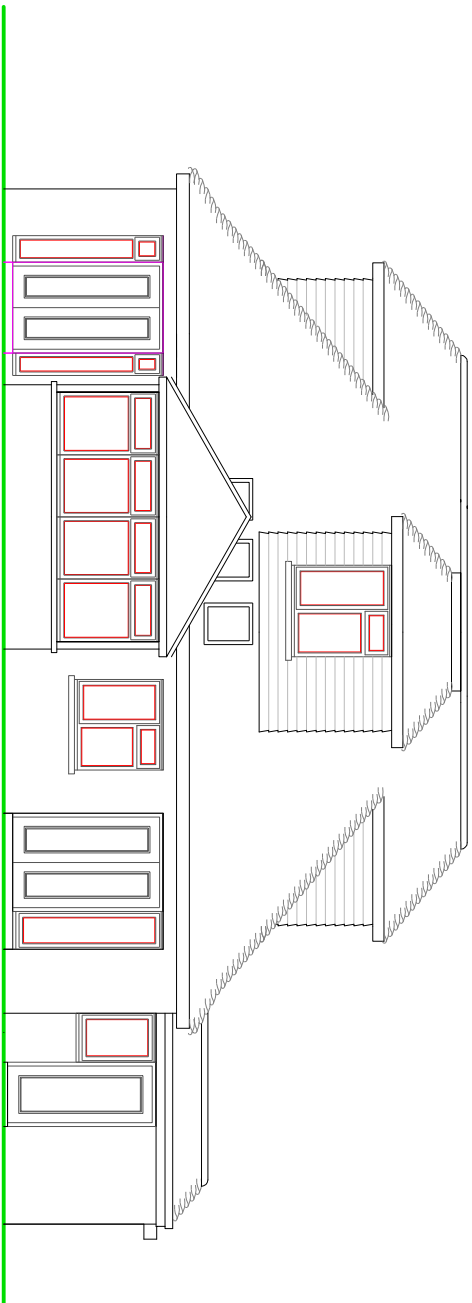


REAR ELEVATION

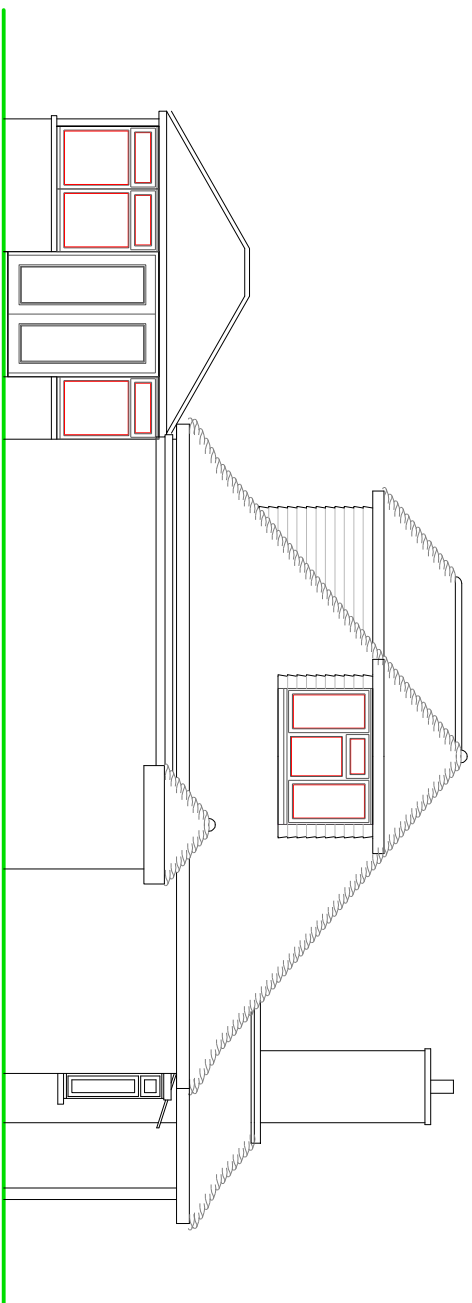

SIDE ELEVATION

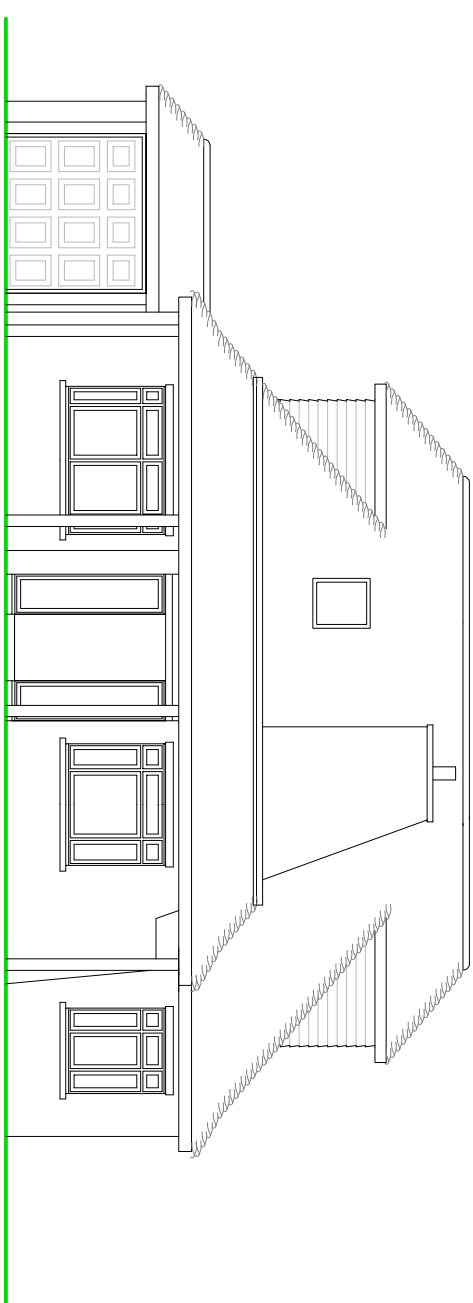

FRONT ELEVATION

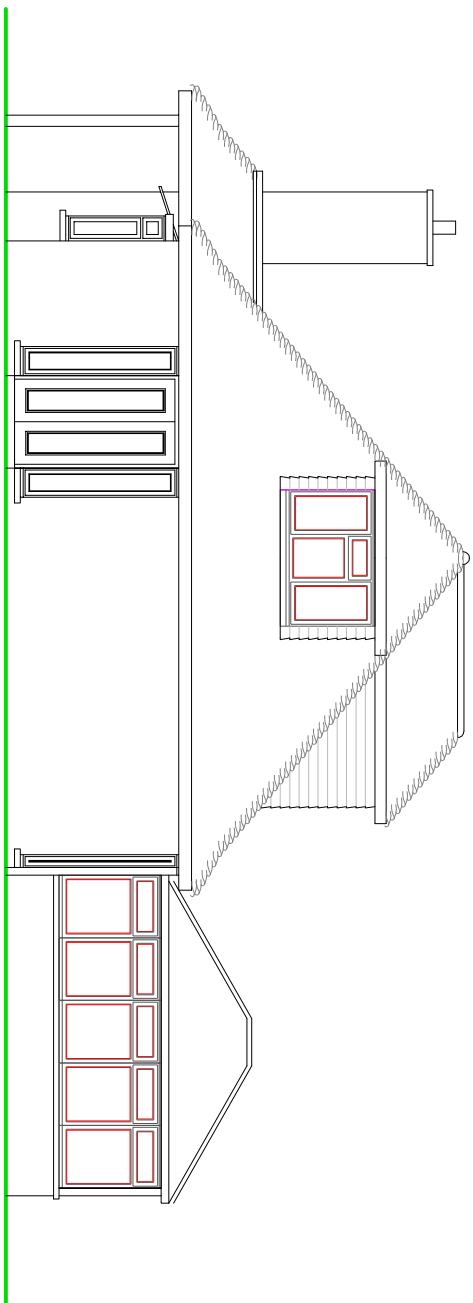

SIDE ELEVATION


NOTES

ROOF - Plain concrete tiles to pitched roof. Lead covered flat roof detail to part of rear dormer.

WALLS - Painted render and face brick plinth to lower walls with dark brown plain tile hanging to dormer walls.

WINDOWS/DOORS - White framed, double glazed PVC framed units

SCALE

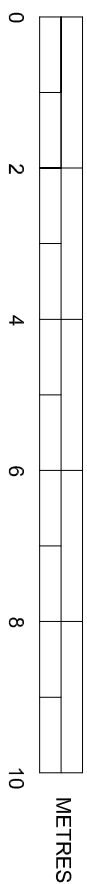

METRES

EXISTING ELEVATIONS

SUSSEX BUILDING CONSULTANCY LIMITED

**24 ABECKETS AVENUE,
BOGNOR REGIS, WEST SUSSEX.**

SCALE - 1/100 REV - DATE - 13/12/2017

 **LABC** partner

3 NORTHGATE ROAD
BOGNOR REGIS
PO21 5LZ
TEL - (01243) 861379