

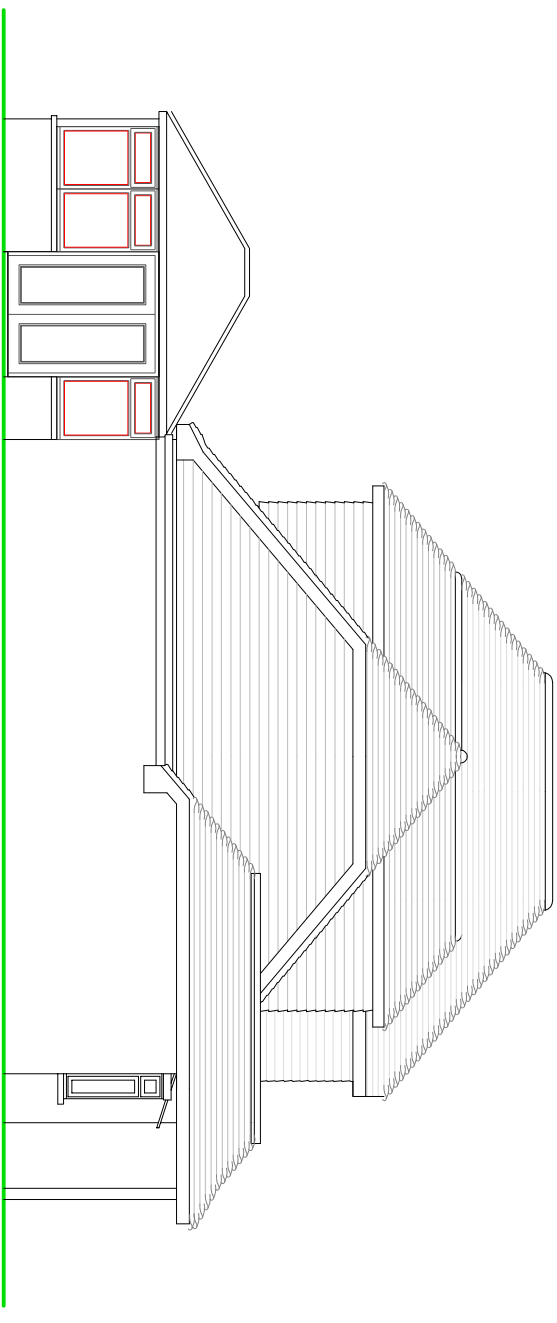
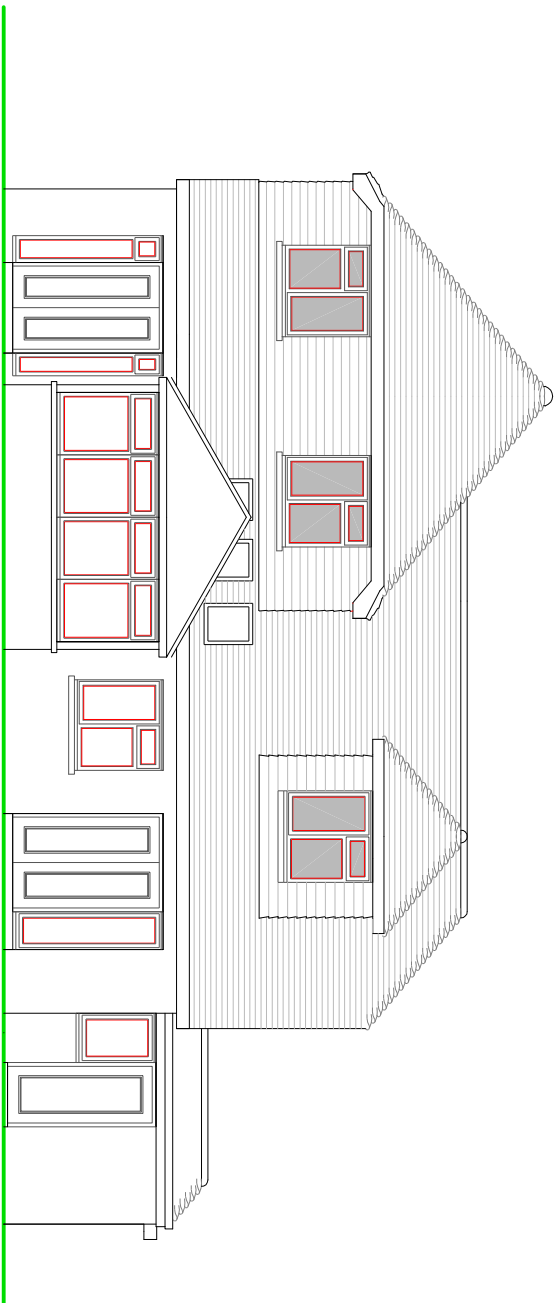


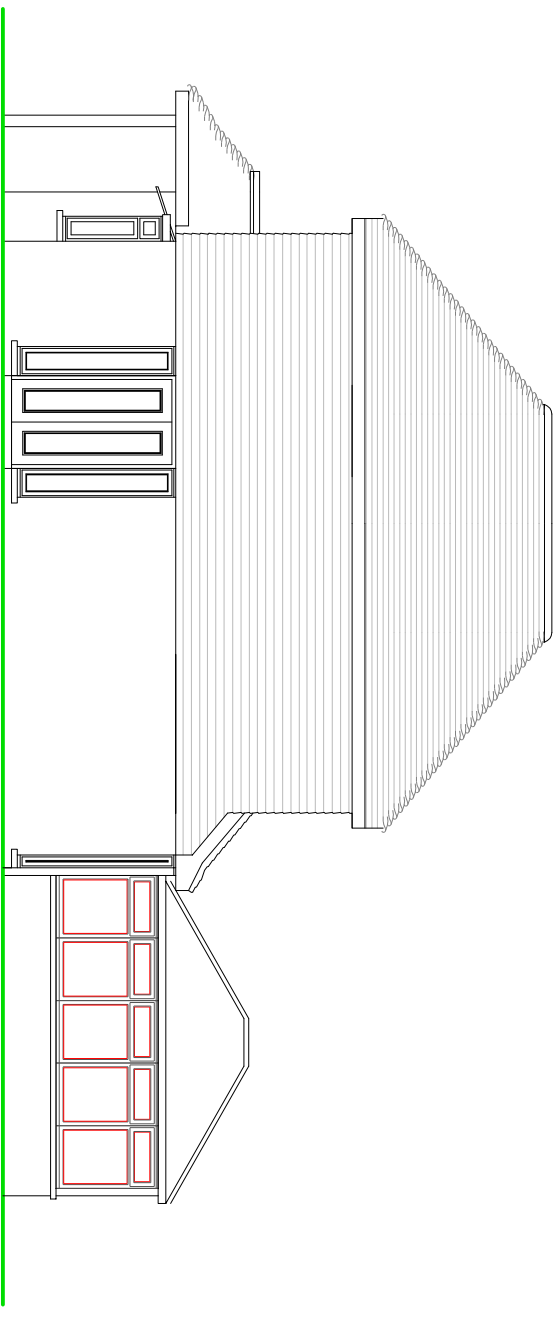

REAR ELEVATION

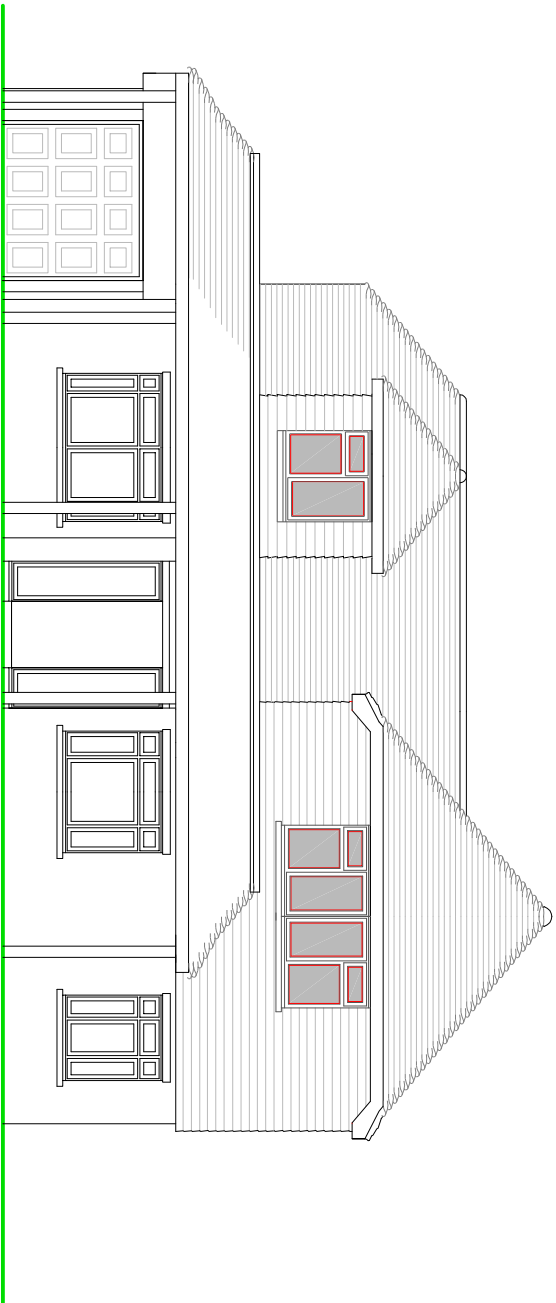

FRONT ELEVATION


SIDE ELEVATION

NOTES


ROOF - Plain concrete tiles to pitched roof to match existing.

WALLS - Matching dark brown plain tile hanging to dormer walls and upper elevations.

WINDOWS/DOORS - White framed, double glazed PVC framed units.

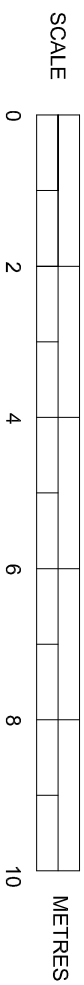

PROPOSED ELEVATIONS

 SUSSEX BUILDING CONSULTANCY LIMITED 24 ABECKETS AVENUE, BOGNOR REGIS, WEST SUSSEX.	
	LABC partner
3 NORTHCHOTE ROAD BOGNOR REGIS PO21 5LZ TEL: (01243) 861791	
SCALE - 1/100 REV - B DATE - 16/01/2018	