



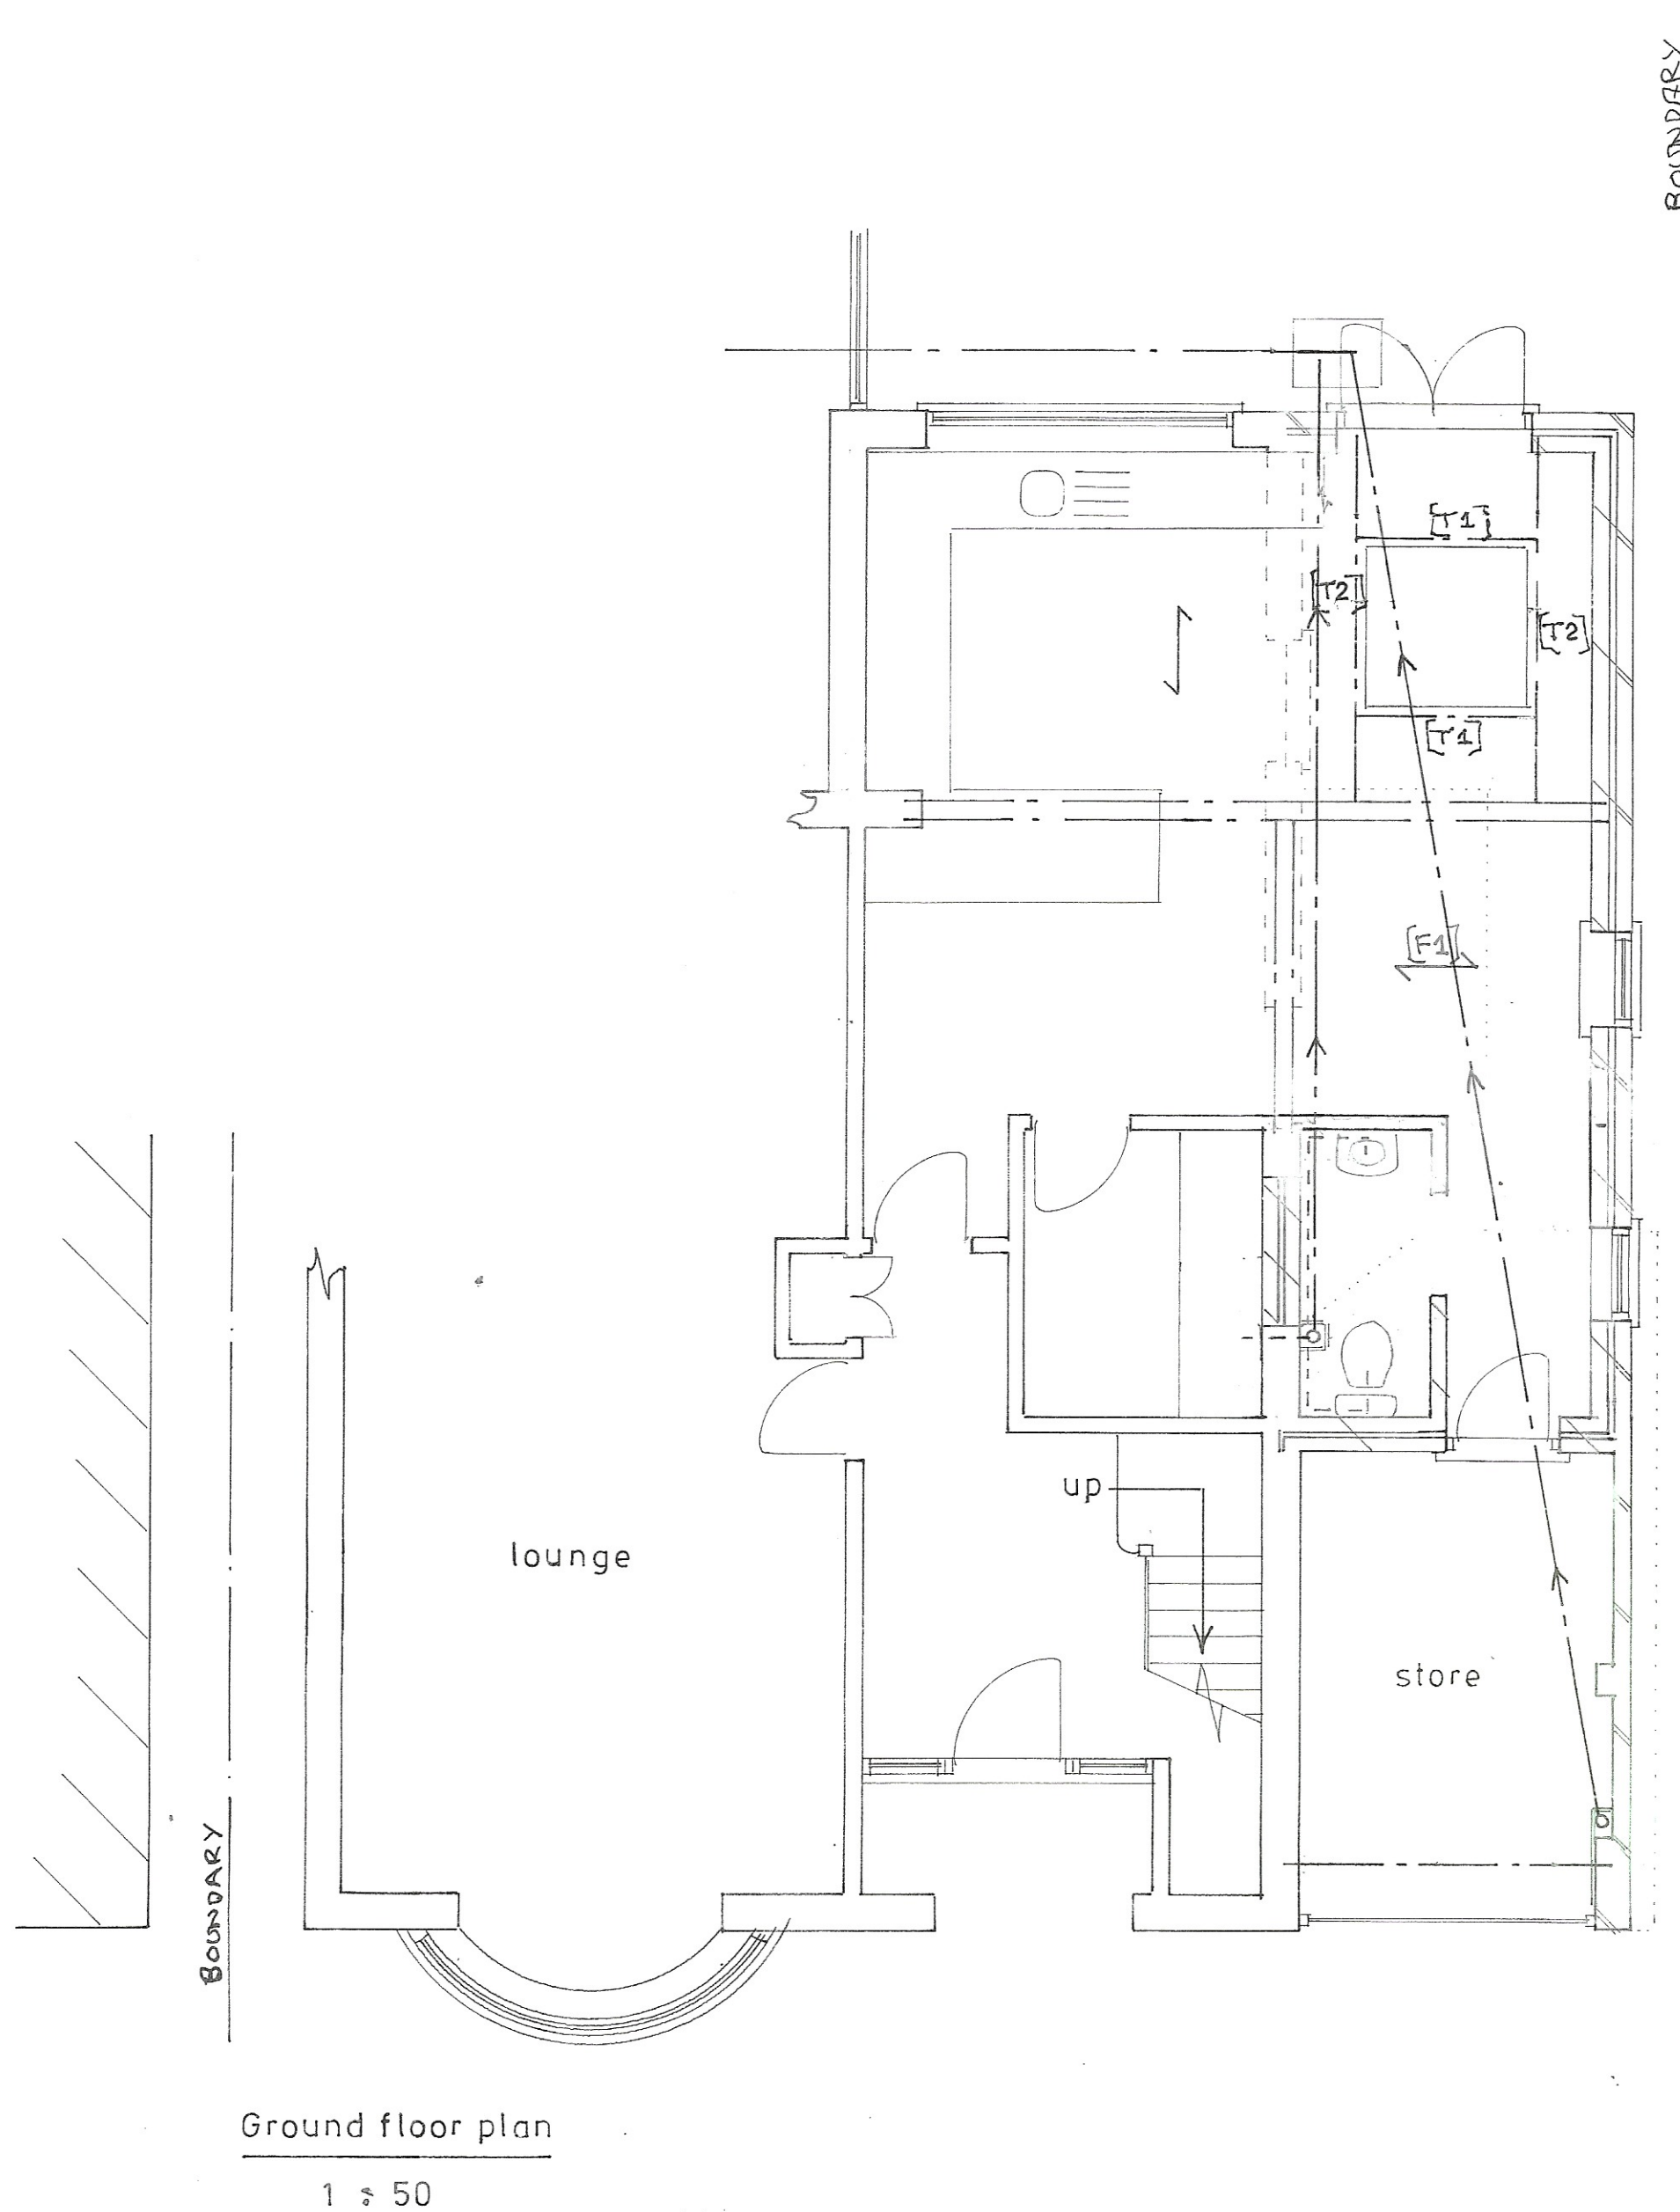

PROVIDE 2NO 700mm x 700mm WINDOW FRAMES.
TOTAL AREA OF WINDOW FRAMES WITHIN 1.00 METRE
OF BOUNDARY NOT TO EXCEED TOTAL OF 1.00 SQ. METRE.

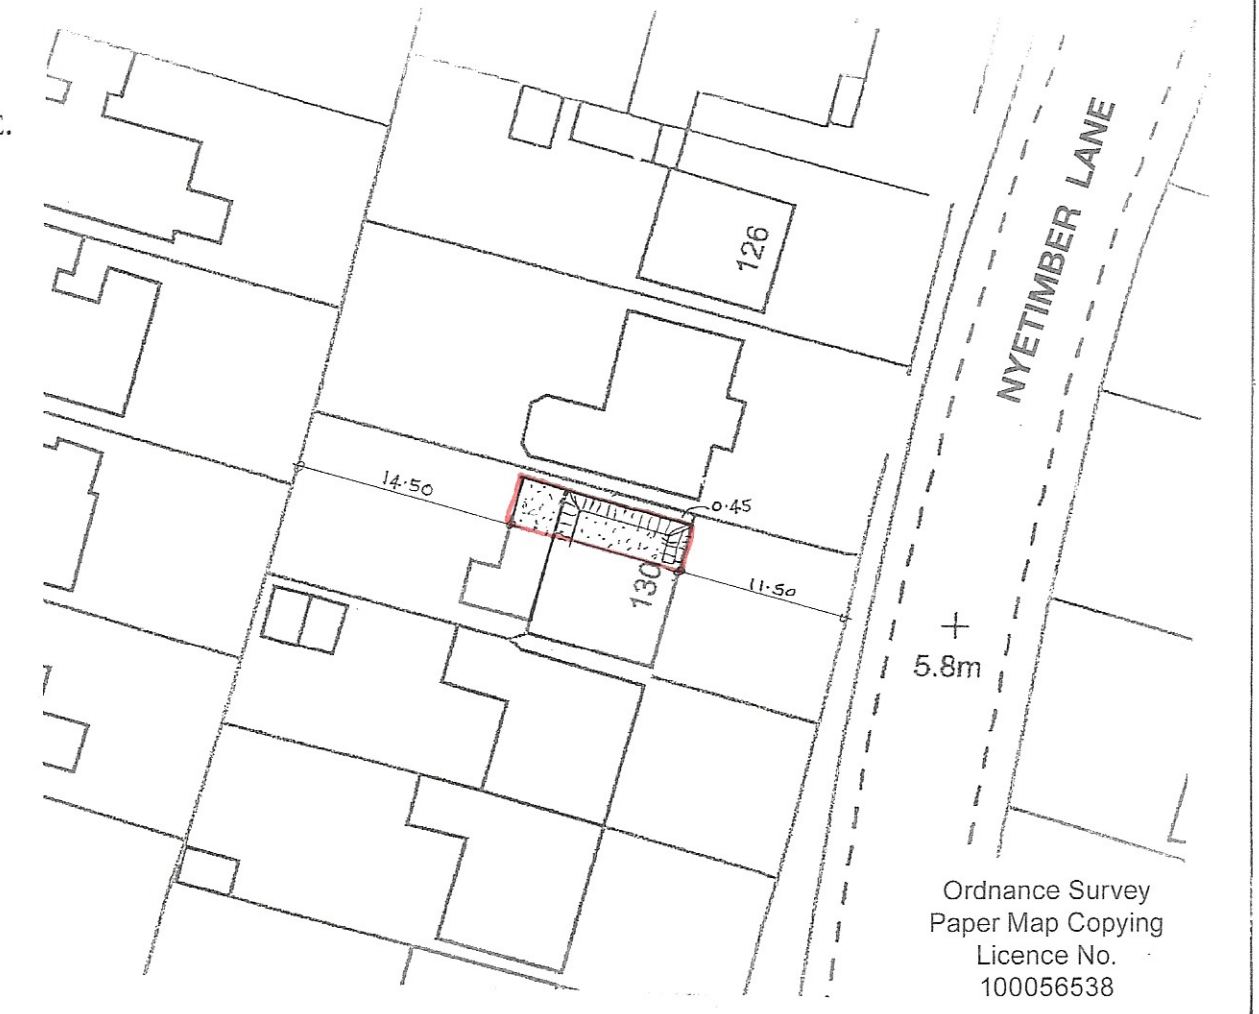

Ordnance Survey
Paper Map Copying
Licence No.
100056538

REVISION A

1. Omission of personal door and provision of 1500mm wide rear French doors.
2. Addition of roof lantern over kitchen.
3. Additional window frame to northern elevation.
4. Revised internal ground floor layout.

sheet 1 a of 4

Bryan Butcher
Rainbow Cottage
Nyetimber Lane
Bognor Regis PO21 3JX
01243 266871
07973 233442
bryan.butcher@btinternet.com
www.bryanbutcher.com

Proposed

PROPOSED TWO STOREY AND SINGLE STOREY EXTENSIONS AT 130, NYETIMBER LANE,
ALDWICK FOR MR. & MRS. HARMER.