




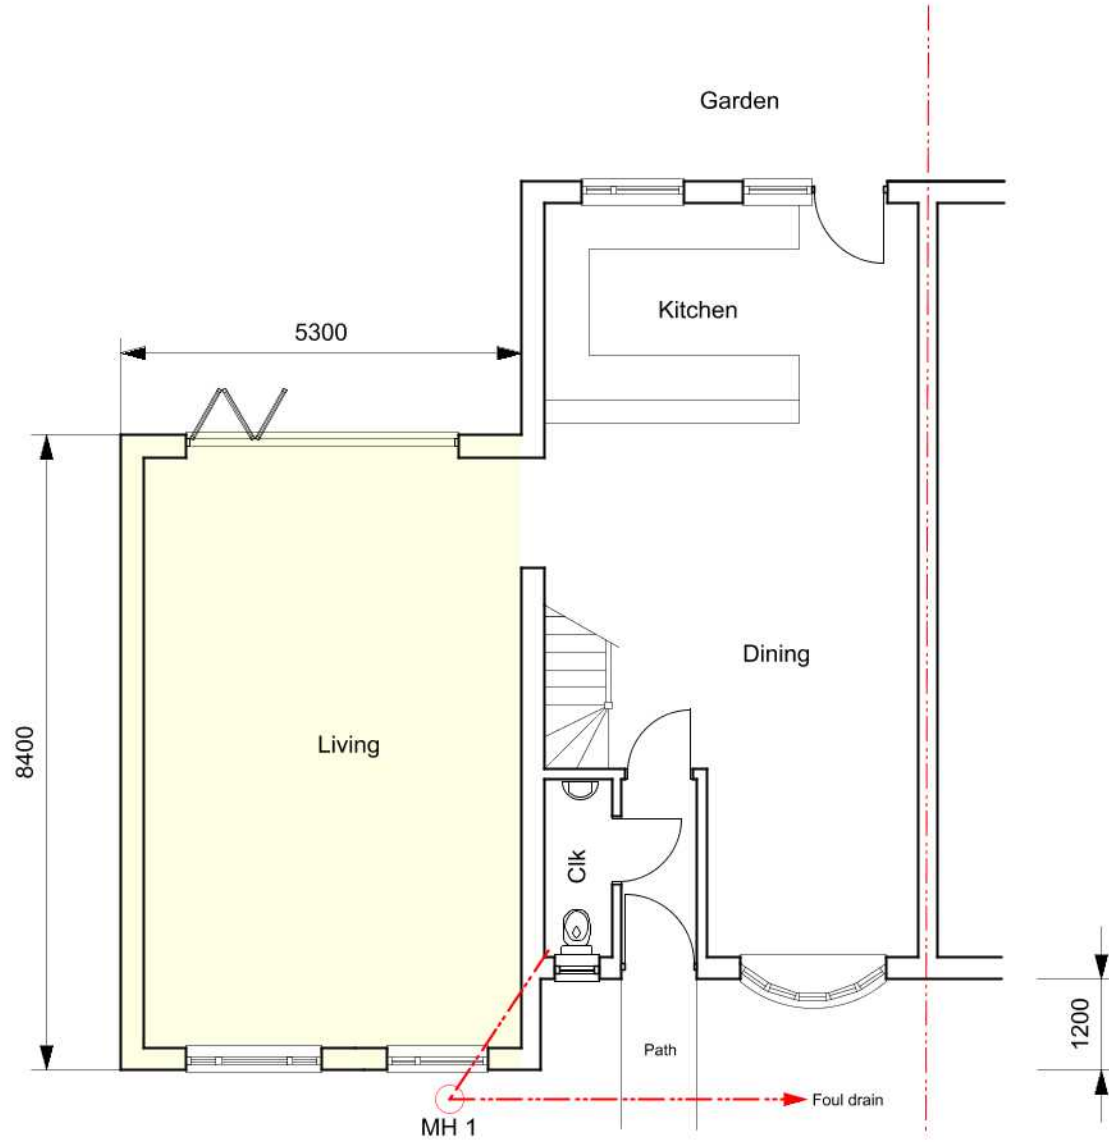


Proposed Ground Floor Plan

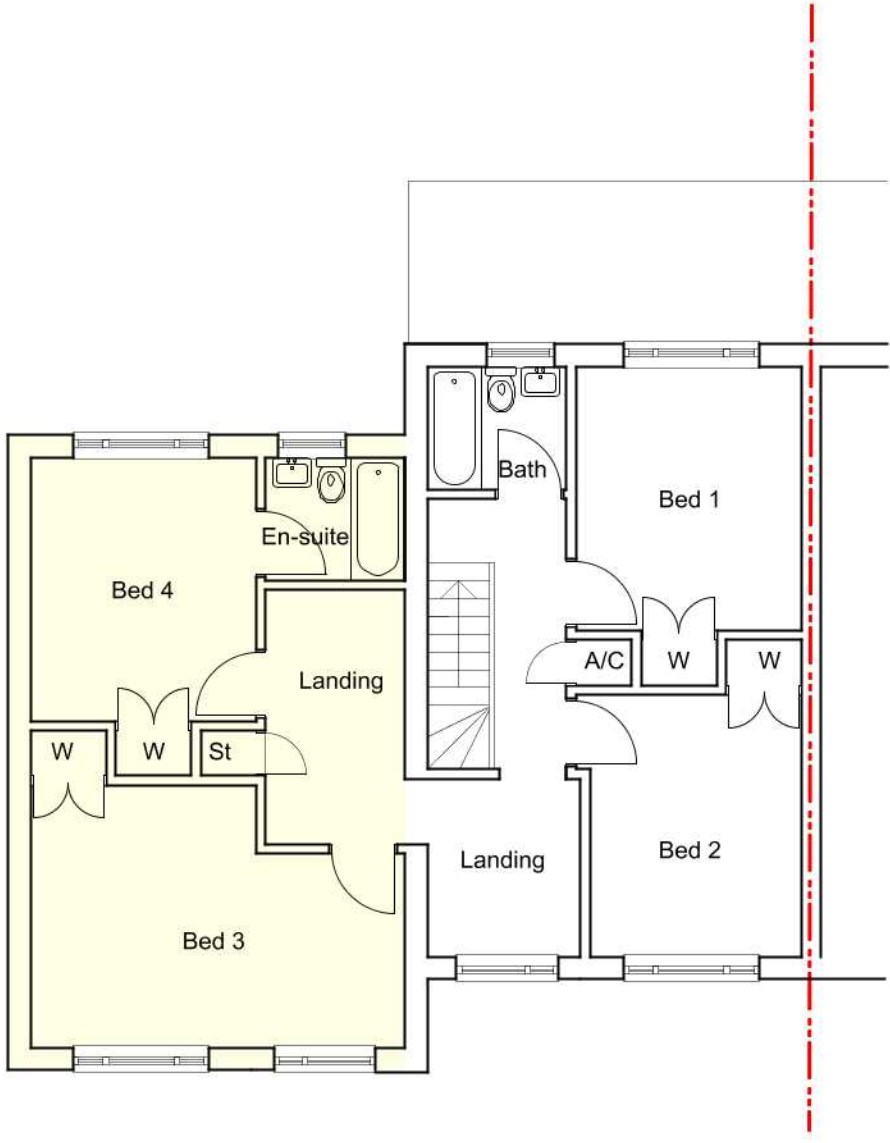

Proposed First Floor Plan

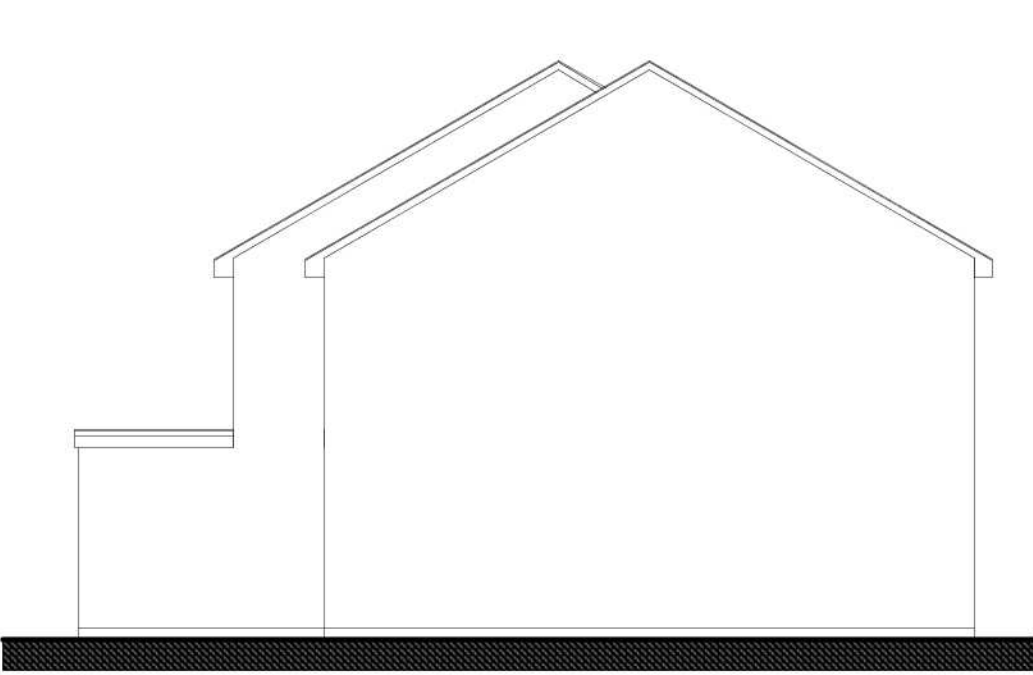

Proposed Side Elevation East

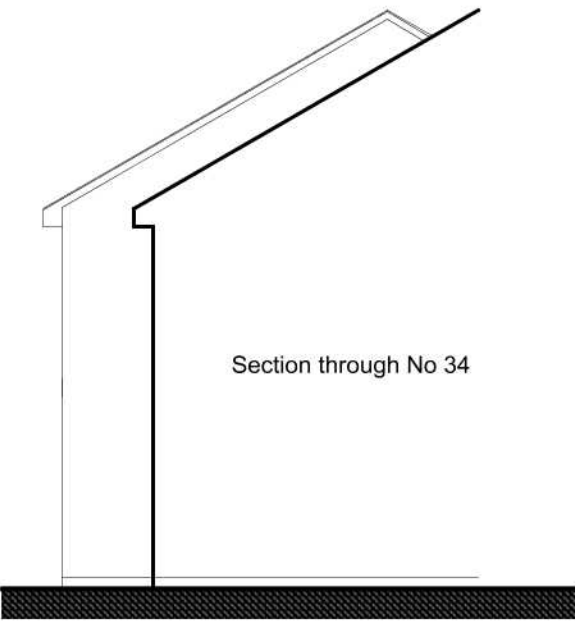

Proposed Side Elevation West



Proposed Front Elevation

Material Schedule

Walls	LBC brick to match No 34
Roof	Concrete pantiles to match No 34
Windows	uPVC
Door	Painted timber



Proposed Rear Elevation

IVON BLUMER ARCHITECTS LTD			
PROJECT	Wakefield Way	DATE	06/07/19
TITLE	Proposed Plans	DRG NO	IBA/520/03
SCALE	1 : 100	REVISIONS	

IBA

Orchard House Studio
41 West Drive
Aldwick Bay
West Sussex
PO21 4LZ
Tel 01243 262987

www.ivonblumerarchitects.com
ivon@ivonblumerarchitects.com