



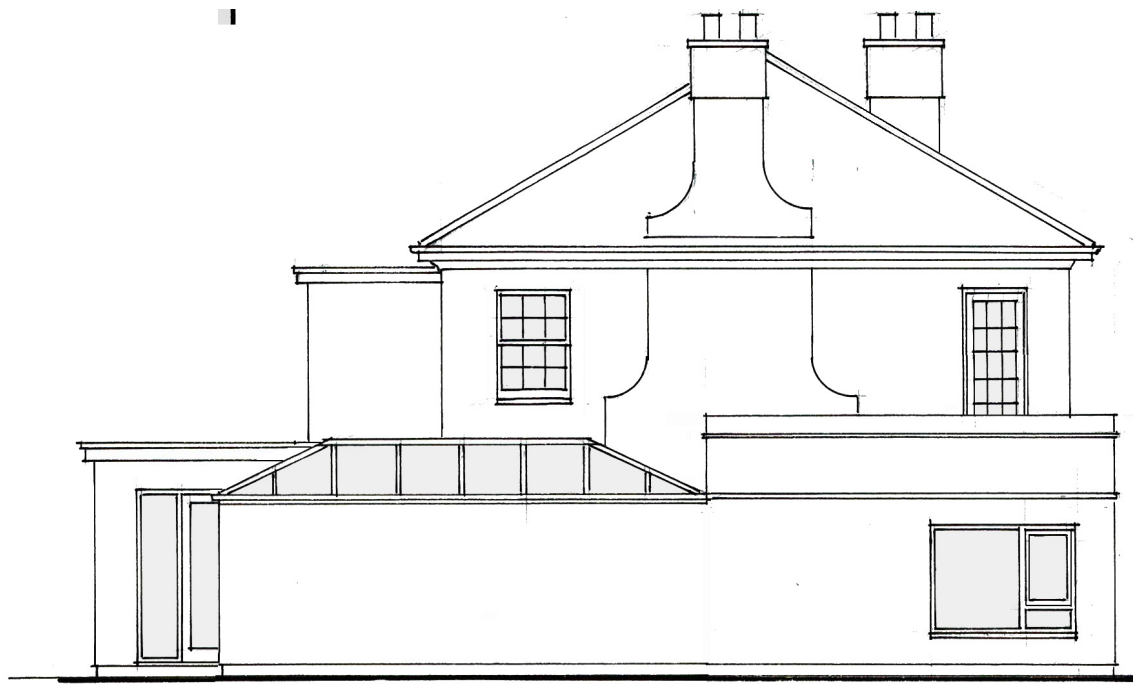

REAR ELEVATION – NORTH



SIDE ELEVATION – WEST

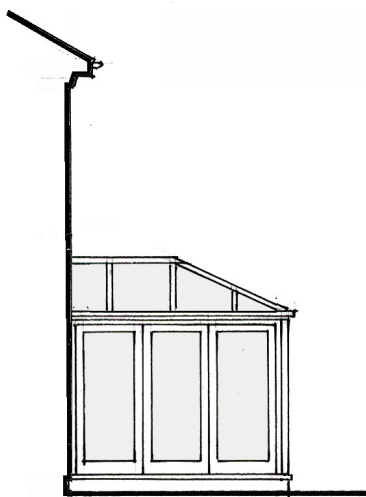

SIDE ELEVATION - EAST


MATERIALS

Walls – Cavity wall rendered and painted to match existing.

Doors and full height windows – White upvc frames fitted with clear double glazing.

Roof – White upvc rafters fitted with blue tinted solar control glazing.

ARCHITECTURAL DESIGN

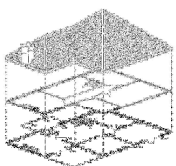

01730 268719
07878 058787
nmarchitectural@outlook.com

Saxon End
Bordon
Petersfield
Hampshire
GU32 1EP

Client

MR & MRS H BRODIE


Job

95 THE FAIRWAY, ALDWICK BAY
ESTATE, BOGNOR REGIS

Drawing

COPYRIGHT ©

PROPOSED ELEVATIONS

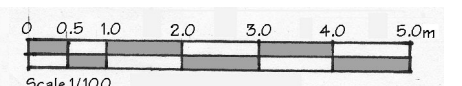

Date July 2020

Ref

SHB/20/004