
AW/164/12/ Your Ref AW/195/091


FLAT E
FLAT 1A

Strange Garden House
Gross Internal Area Main House = Approx 5825 Sq
Gross Internal Area Garage = Approx 892 Sq F
Gross Internal Area Total = Approx 6717 Sq Ft

GROUND FLOOR.
FLAT 1

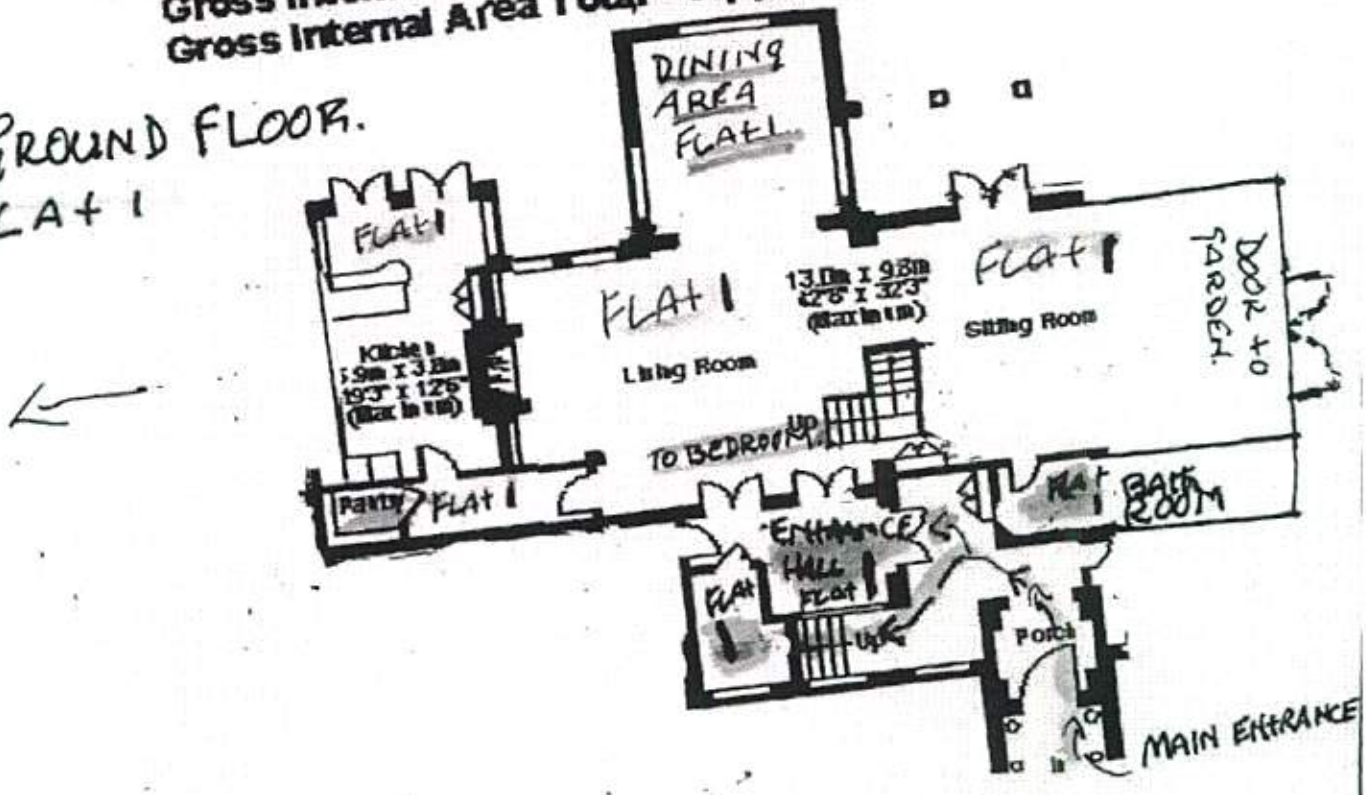

FIRST FLOOR.
FLAT 1A.
+ BEDROOM FLAT 1

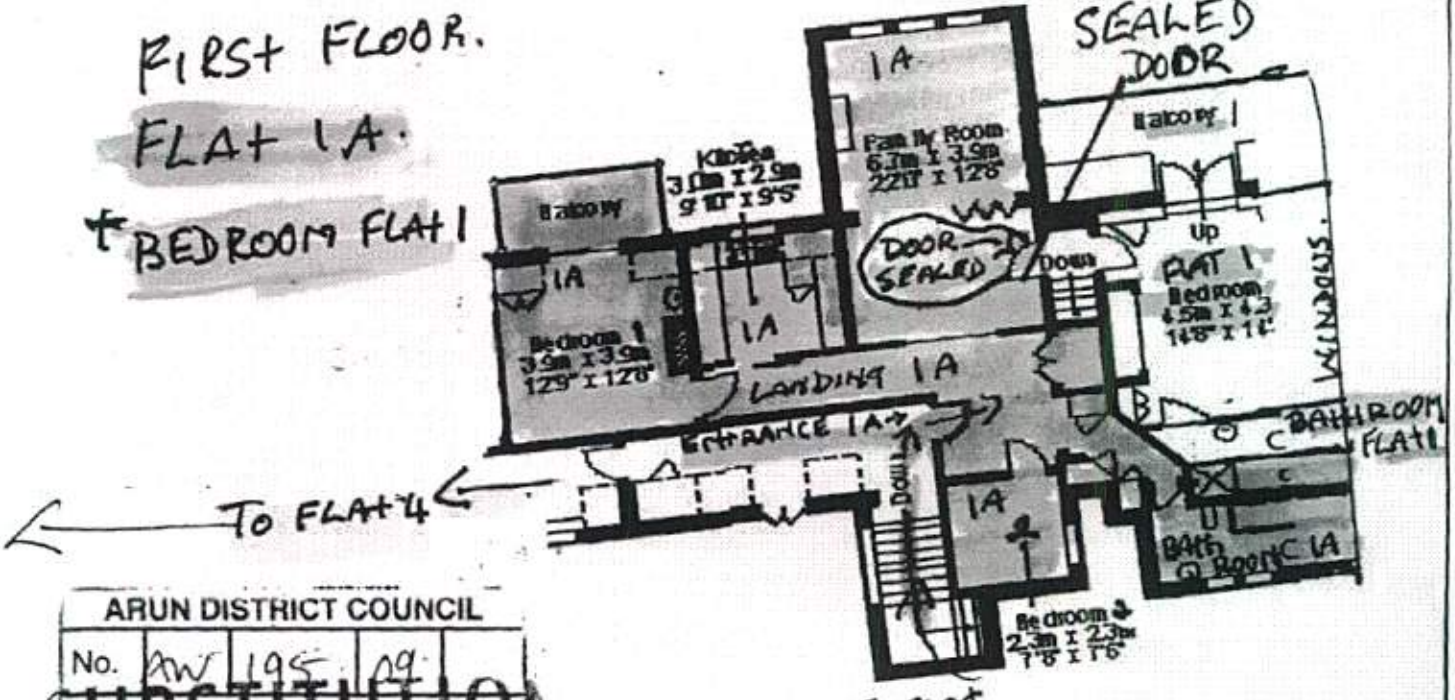


ARUN DISTRICT COUNCIL

No.	AW	195	09	
SUBSTITUTION				
Received	16-11-9			

ARUN DISTRICT COUNCIL AW/164/12/

Ordnance Survey®

OS Sitemap®

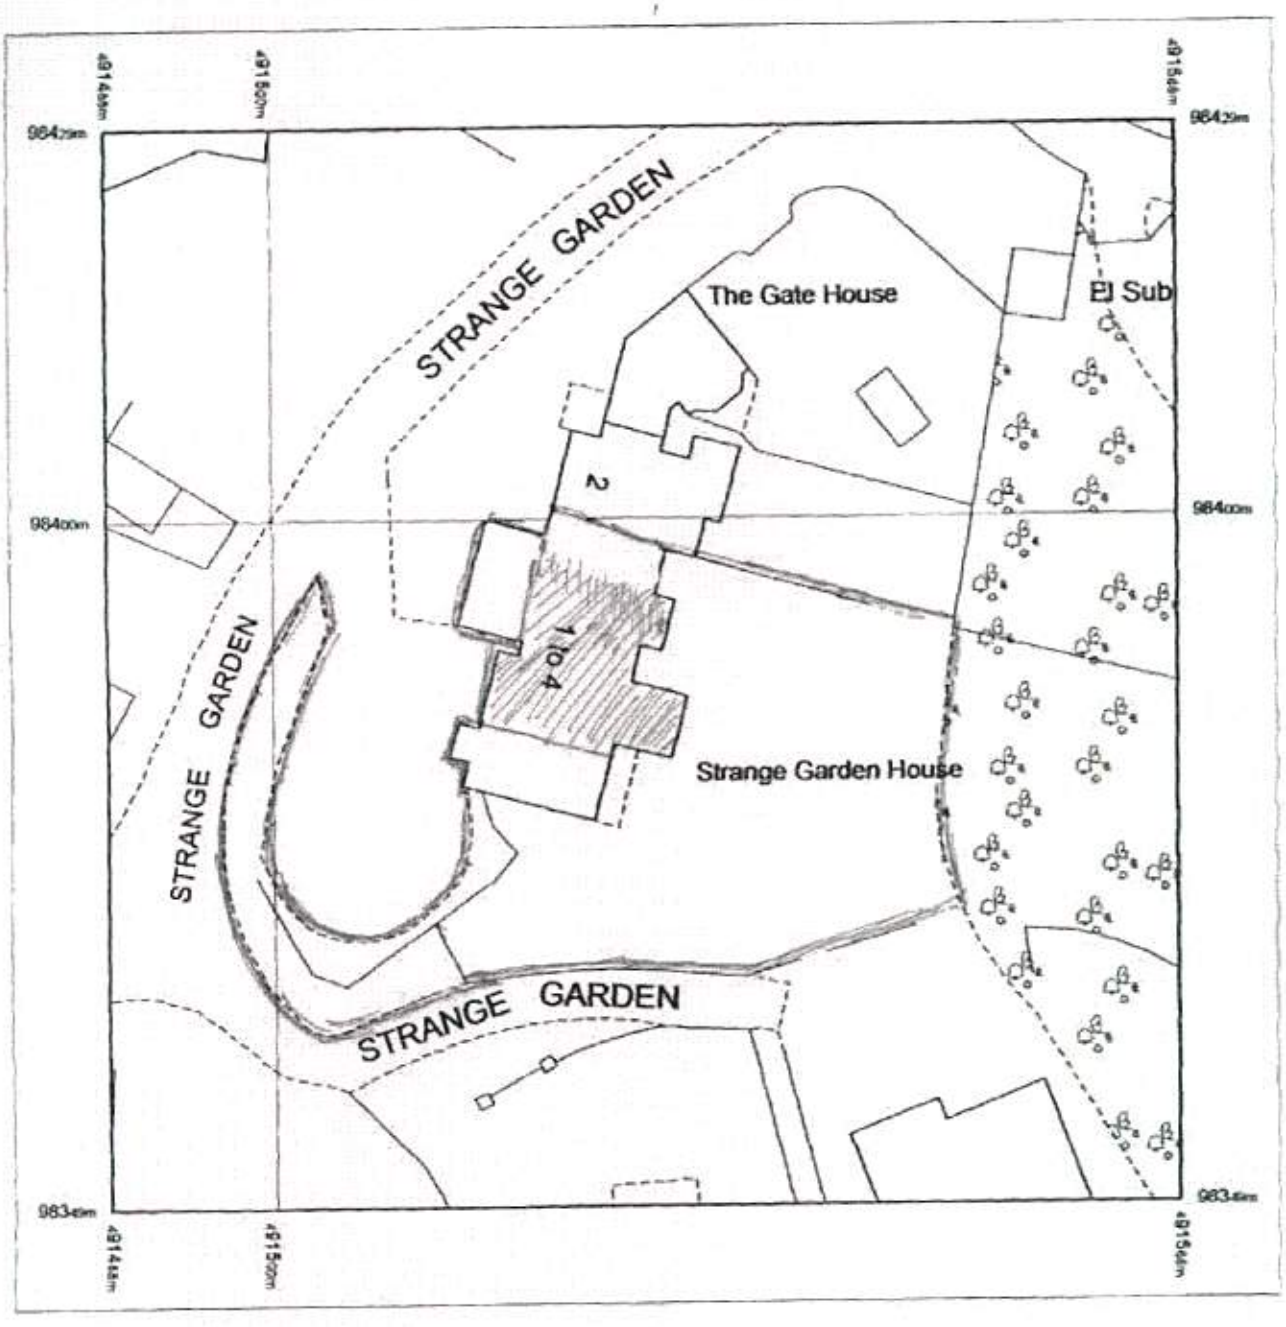

Produced 30.10.2009 from the Ordnance Survey National Geographic Database and incorporating surveyed revision available at this date. © Crown Copyright 2009.

Reproduction in whole or part is prohibited without the prior permission of Ordnance Survey.

Ordnance Survey, the OS Symbol and OS Sitemap are registered trademarks of Ordnance Survey, the national mapping agency of Great Britain.

The representation of a road, track or path is no evidence of a right of way.

The representation of features as lines is no evidence of a property boundary.

Part or all of this OS Sitemap is enlarged from mapping produced at one or more of the following scales: 1:1250, 1:2500, 1:10000.

Metres
0 5 10 15 20
Scale 1:500

Supplied by: Latitude - Southampton
Serial number: 02645800
Centre coordinates: 491527.5 98389


Further information can be found on the OS Sitemap information leaflet or the Ordnance Survey web site: www.ordnancesurvey.co.uk

ARUN DISTRICT COUNCIL AW/164/12/



SOUTH-WEST ELEVATION

ARUN DISTRICT COUNCIL AW/164/12/

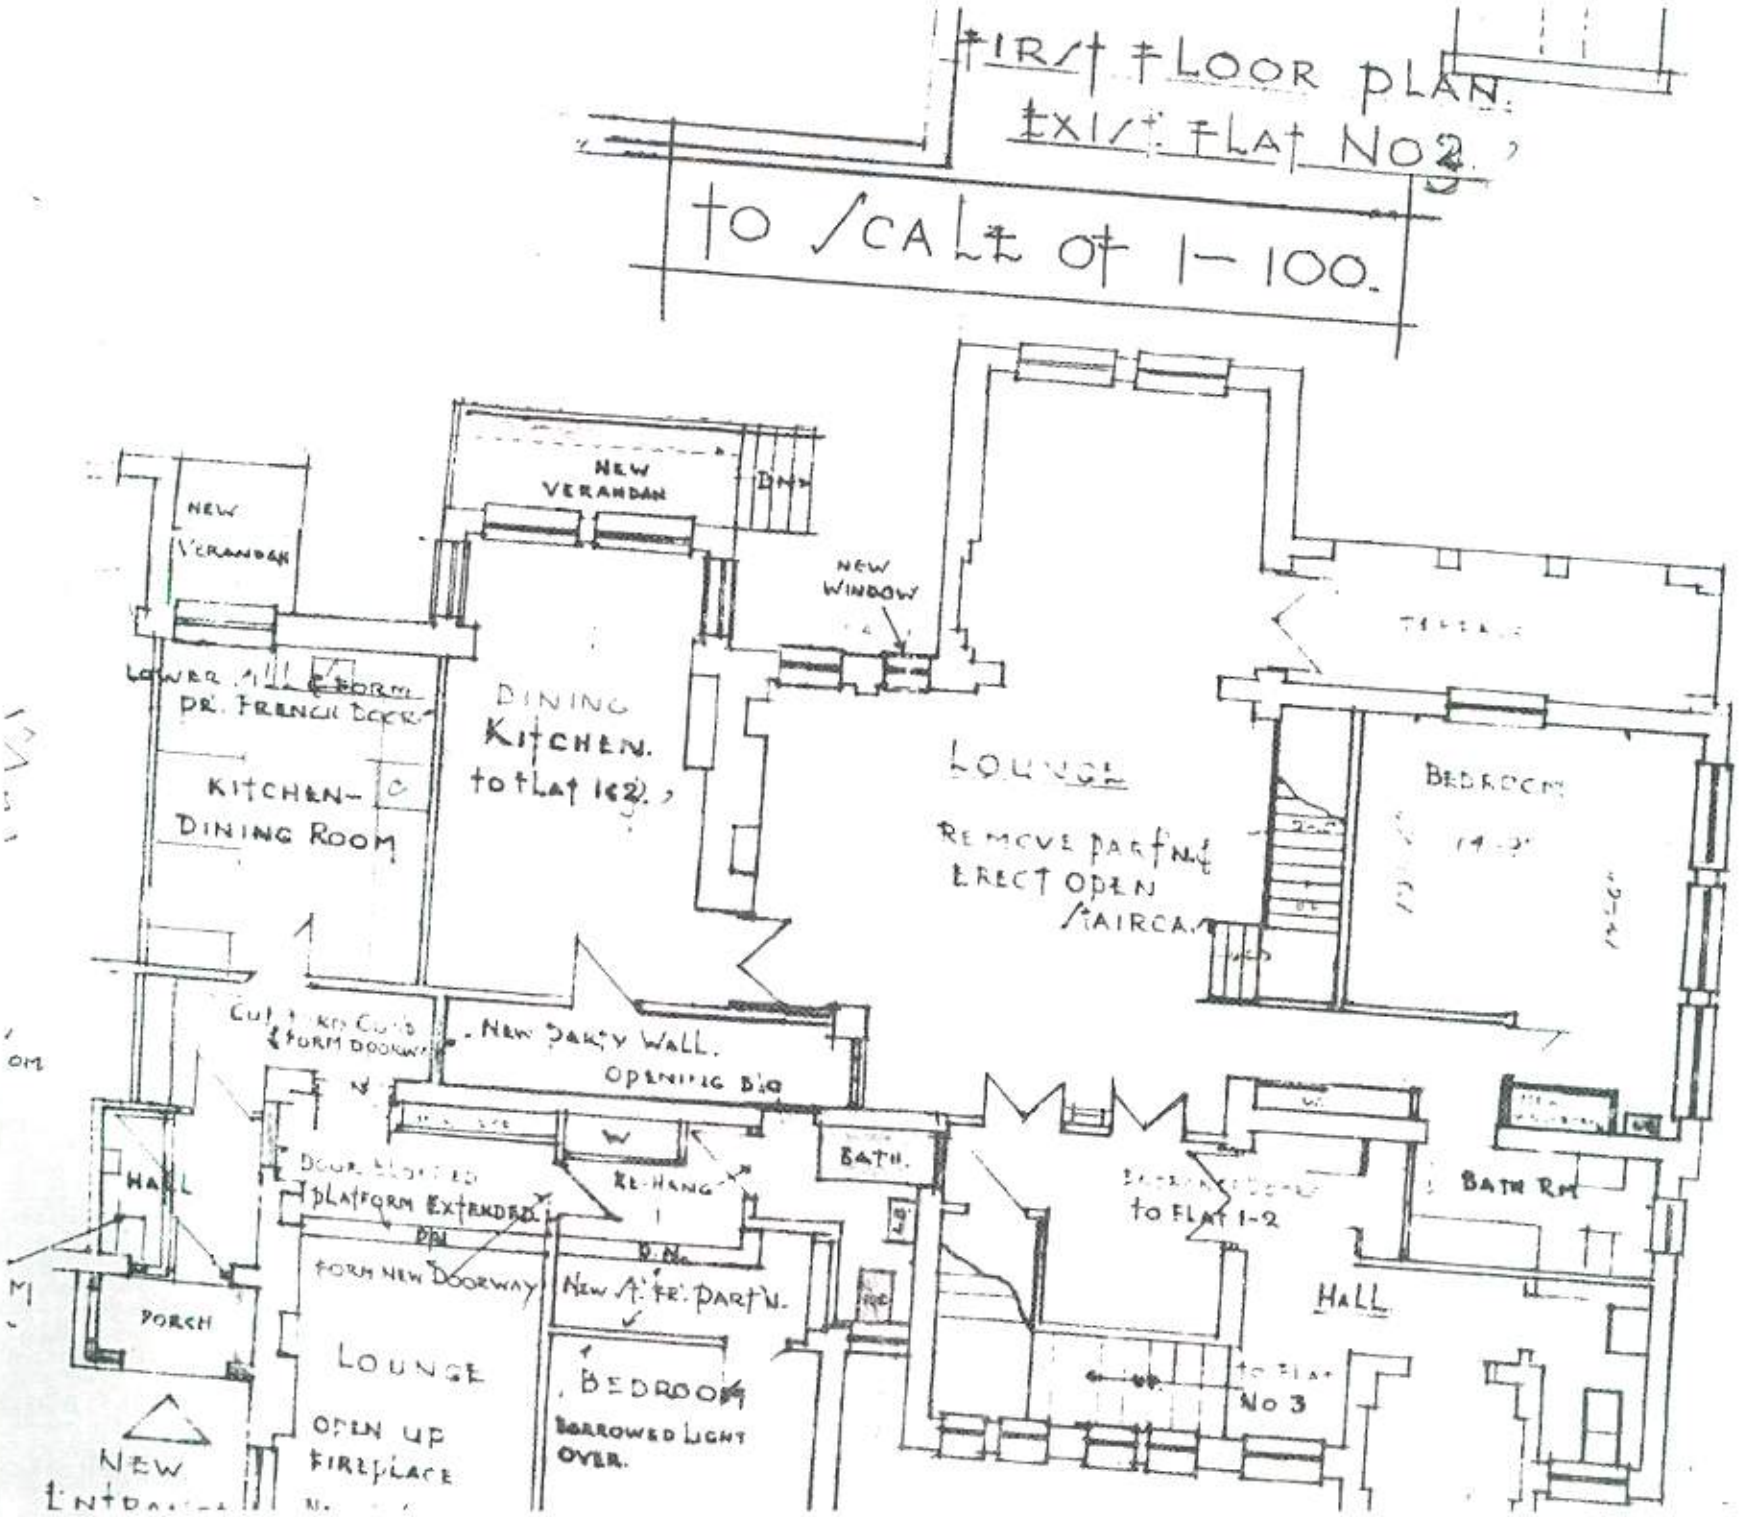

ARUN DISTRICT COUNCIL AW/164/12/