

TO BUILD WITHIN 3.00 METRES OF FOUL SEWER CONTACT MUST BE MADE WITH SOUTHERN WATER WITH A 'DECLARATION OF WORKS' APPLICATION.

THIS CONTACT AND AGREEMENT MUST BE CARRIED OUT PRIOR TO THE COMMENCEMENT OF ANY BUILDING WORK.

FOUNDATIONS TO BE MIN. 500MM FROM PIPE AND MIN. 150MM BELOW INVERT.


3980

100mm dia. foul sewer

2250

BOUNDARY


Plan
1 : 50

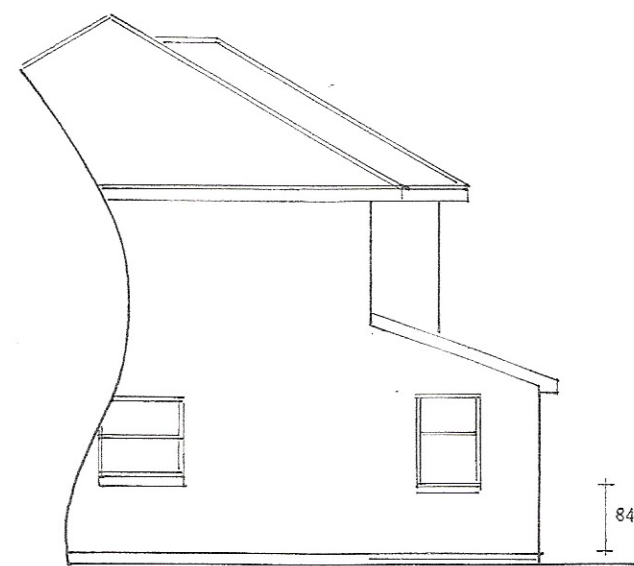


west



south
1 : 100

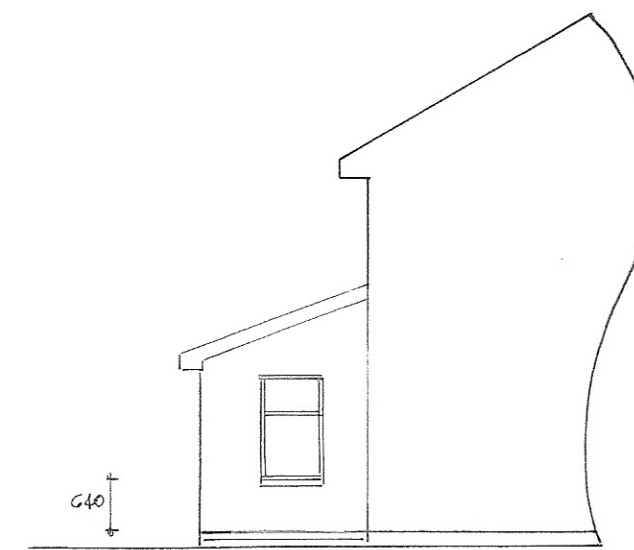

east

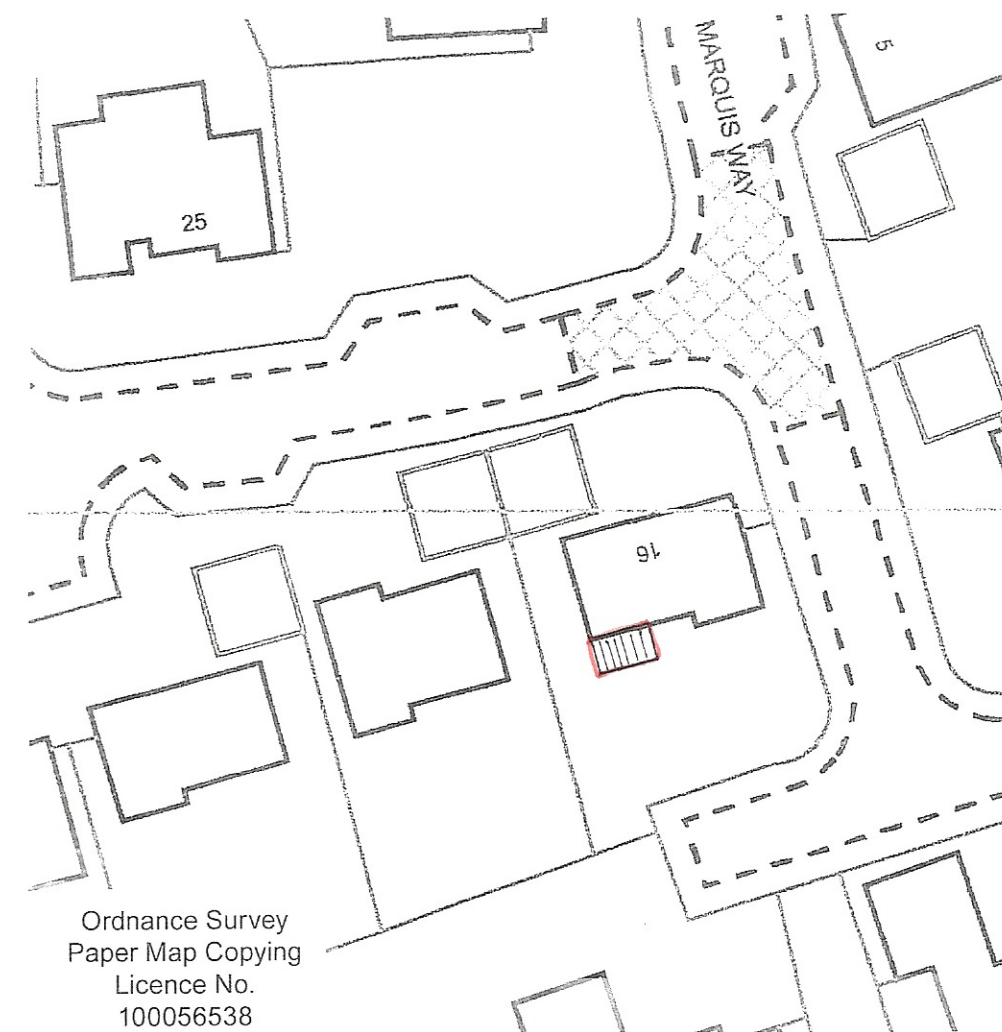

Ordnance Survey
Paper Map Copying
Licence No.
100056538

block plan
1 : 500



location plan
1 : 1250

sheet 1 of 2

PROPOSED SINGLE STOREY EXTENSION AT 16, MARQUIS WAY, ALDWICK
FOR MR. & MRS. D. SUTTON.

Bryan Butcher
Rainbow Cottage
Nyetimber Lane
Bognor Regis PO21 3JX
01243 266871
07973 233442
bryan.butcher@btinternet.com
www.bryanbutcher.com