


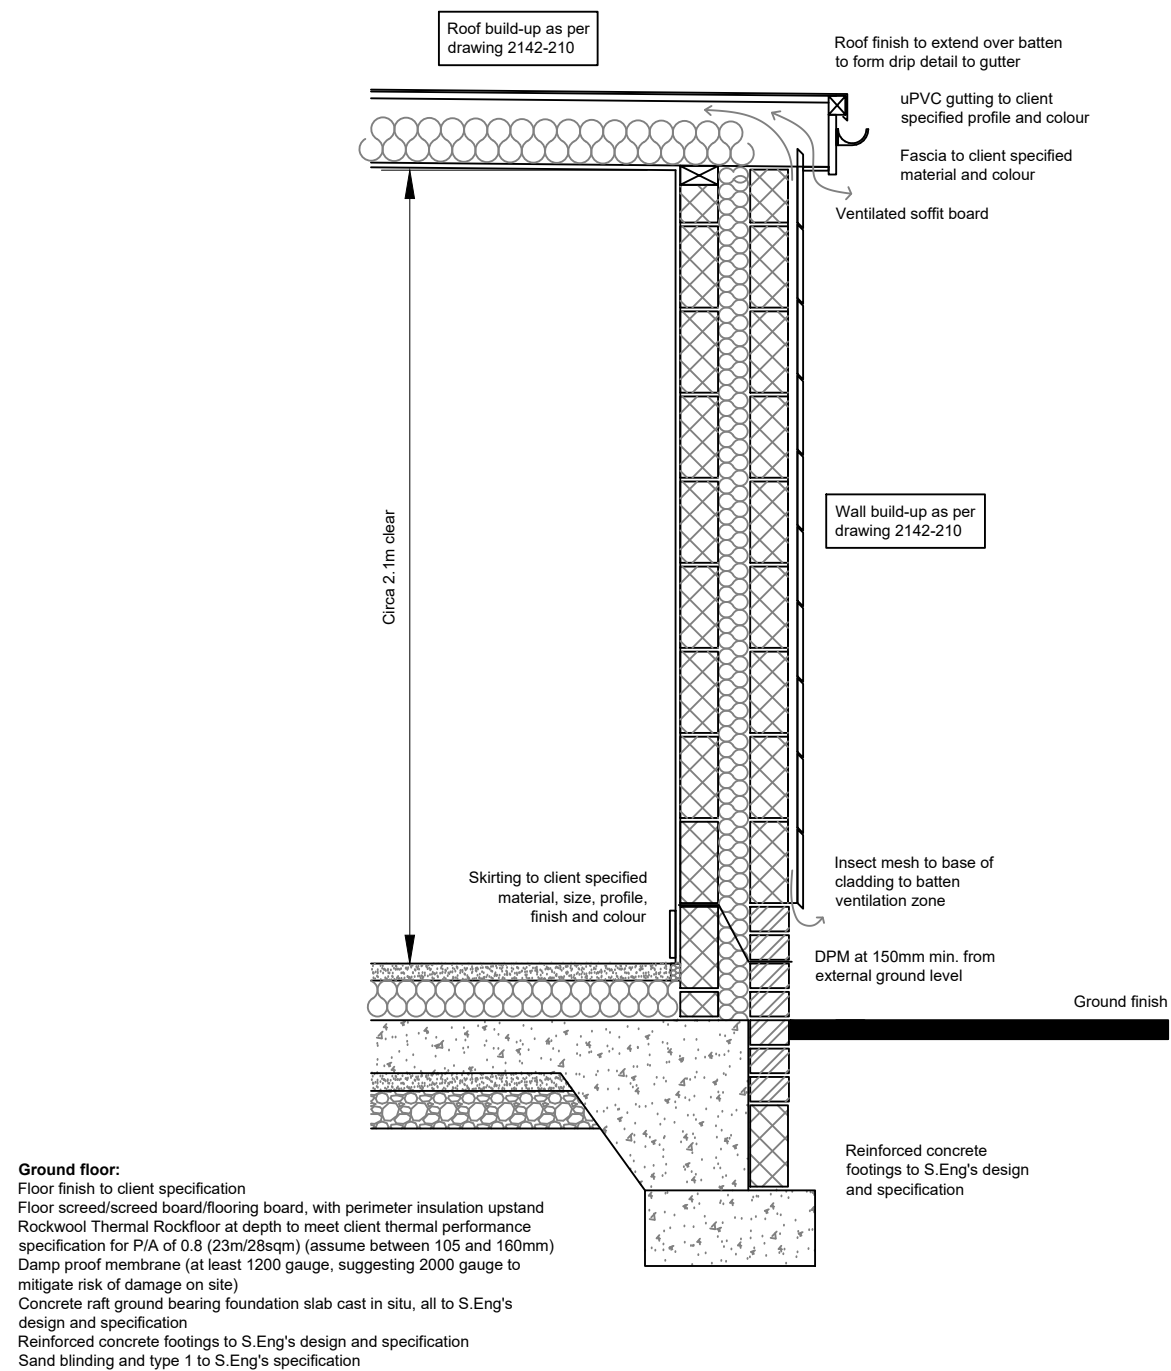

Typical Section 1:20

Mr Tony Ladd Building Regulations
 22 Grosvenor Gardens, Aldwick, Bognor Regis, West Sussex, PO20 9DY Proposed Outbuilding Section

Notes:
 Date 05.02.21 Scale 1:20 @ A3

Drawing Ref: 2142-215-0