



EXISTING WEST ELEVATION

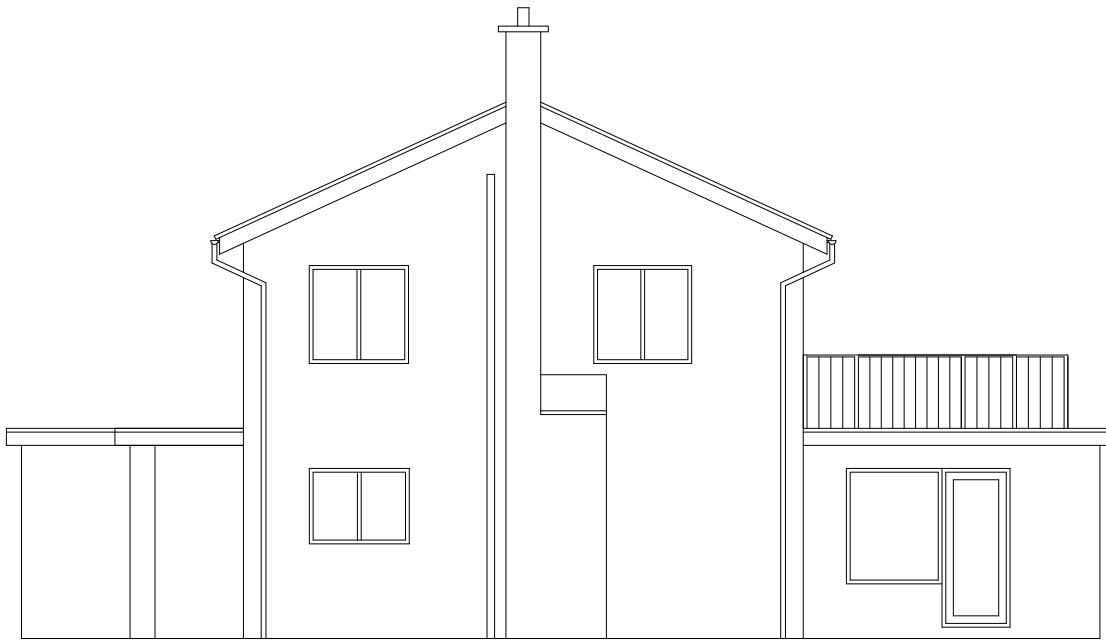


EXISTING EAST ELEVATION

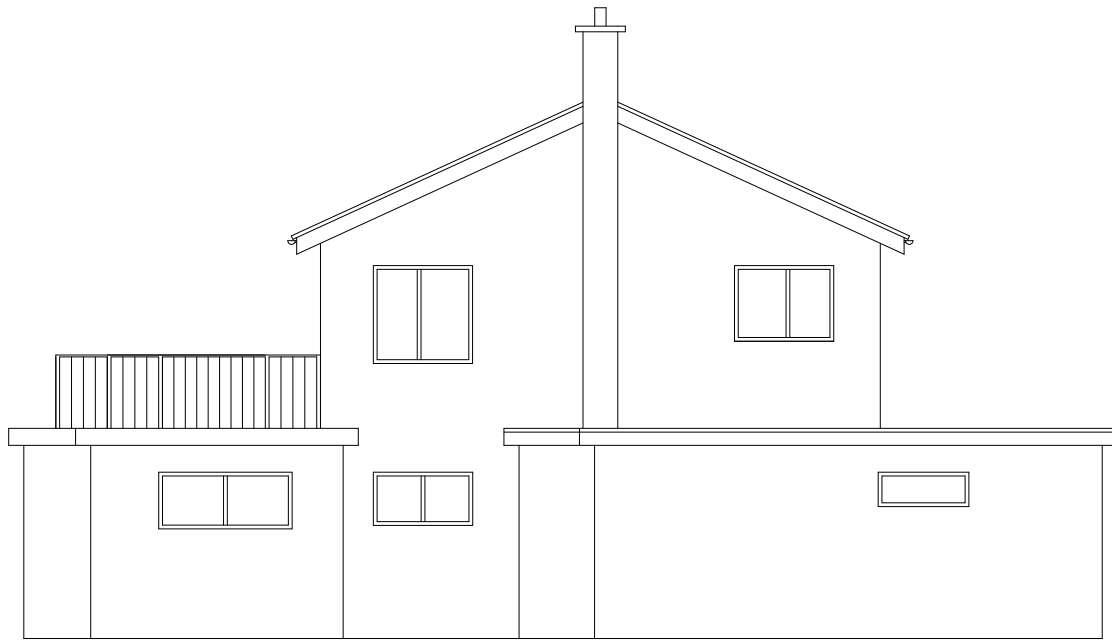


EXISTING SOUTH ELEVATION




EXISTING NORTH ELEVATION

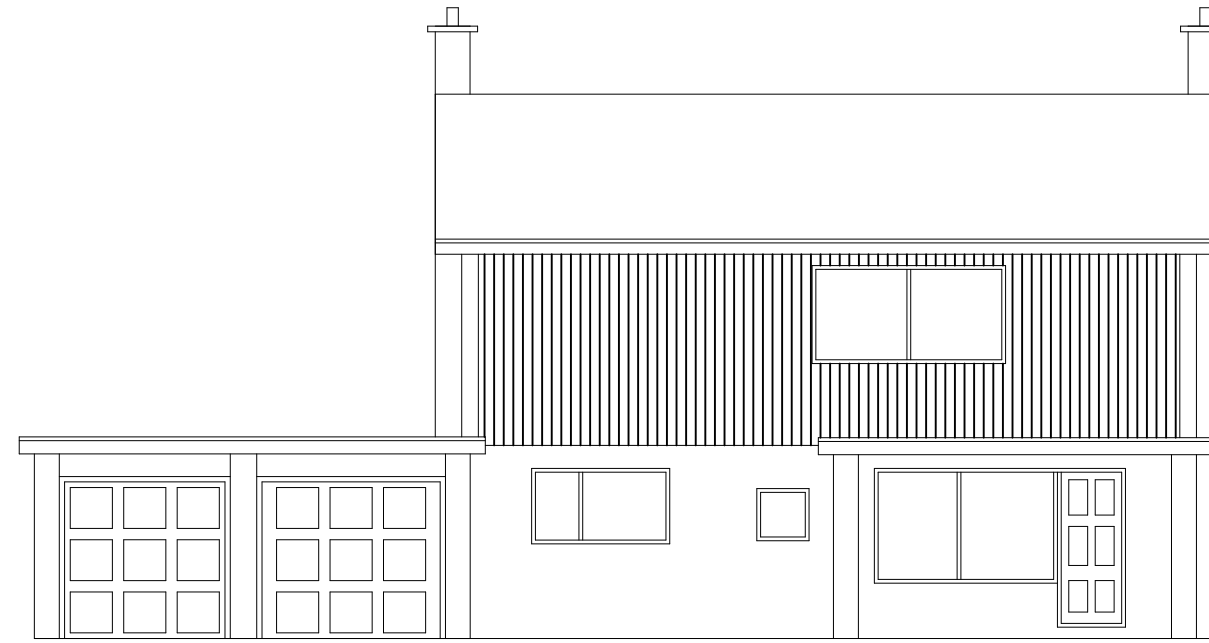


EXISTING GROUND FLOOR PLAN

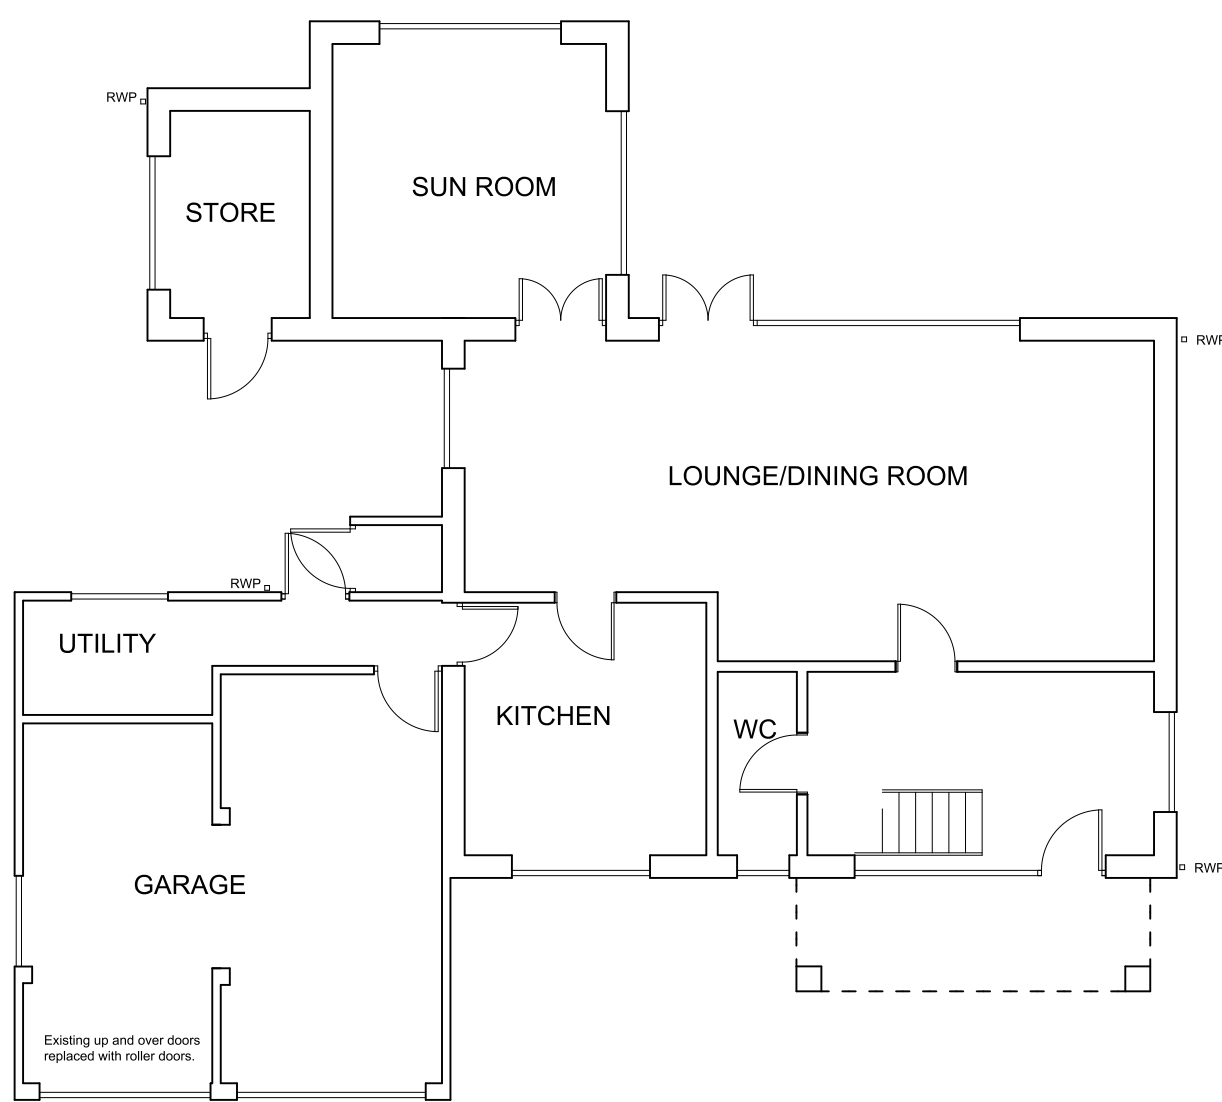


EXISTING FIRST FLOOR PLAN

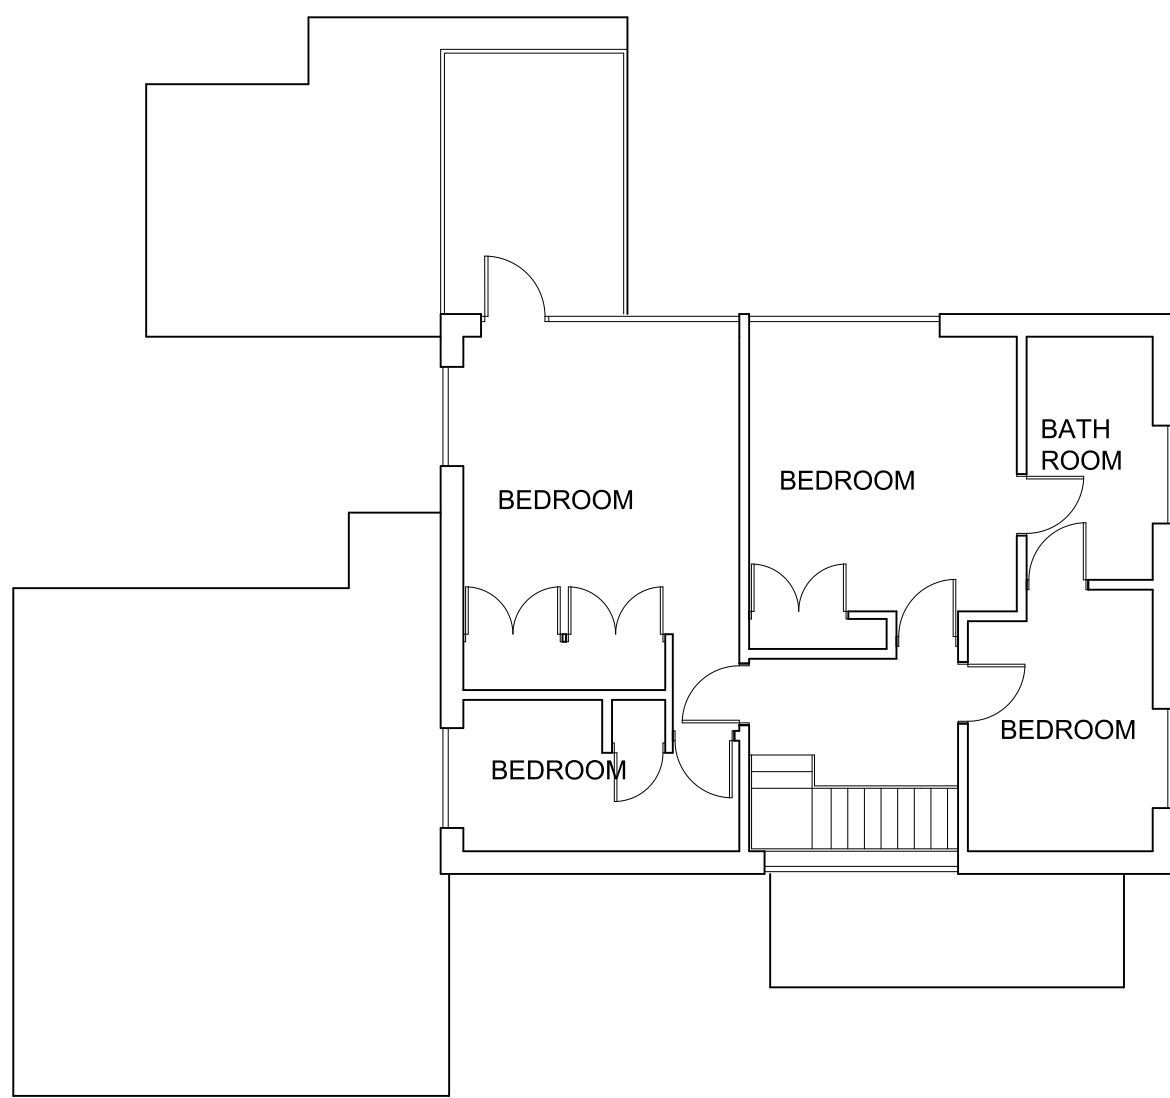


EXISTING ROOF PLAN

 


PROPOSED WEST ELEVATION

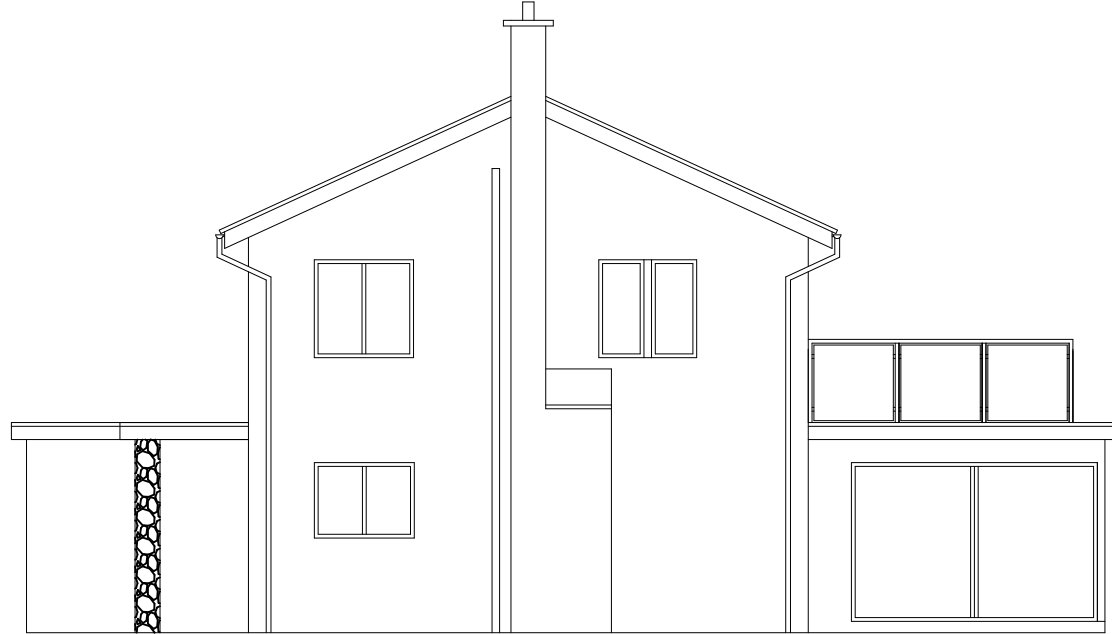


PROPOSED EAST ELEVATION

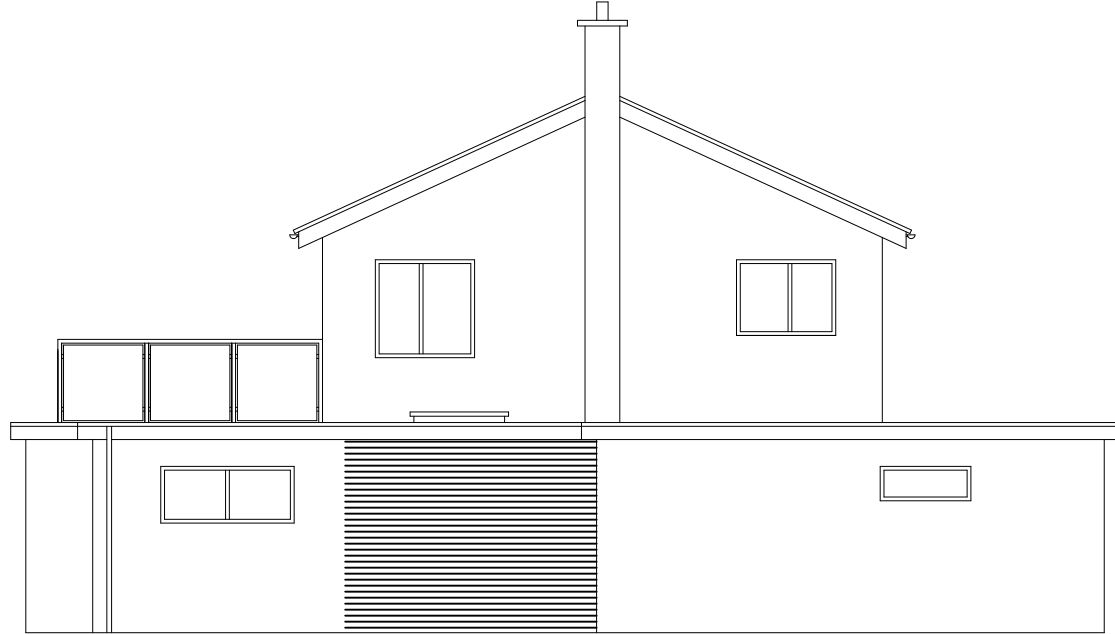


PROPOSED SOUTH ELEVATION

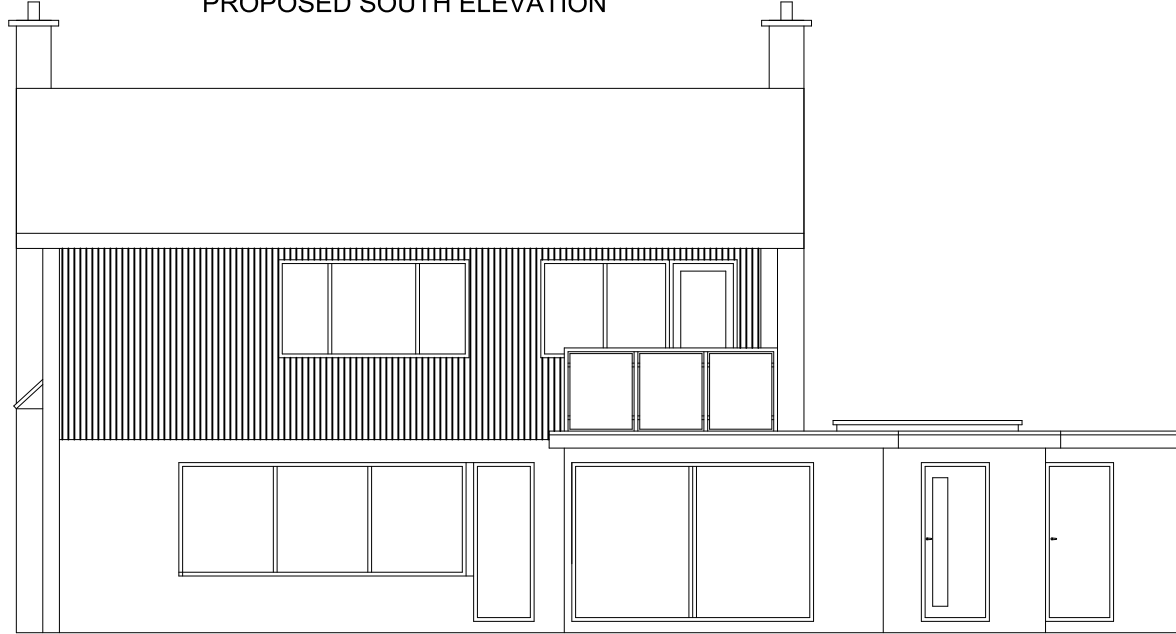


PROPOSED NORTH ELEVATION

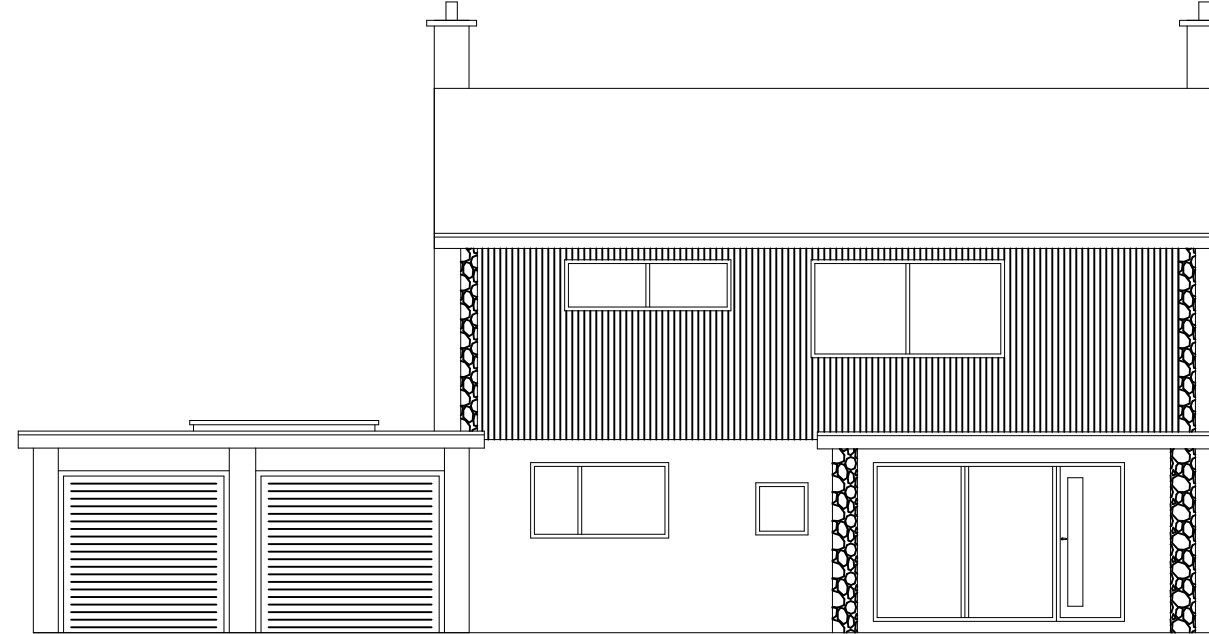


PROPOSED GROUND FLOOR PLAN

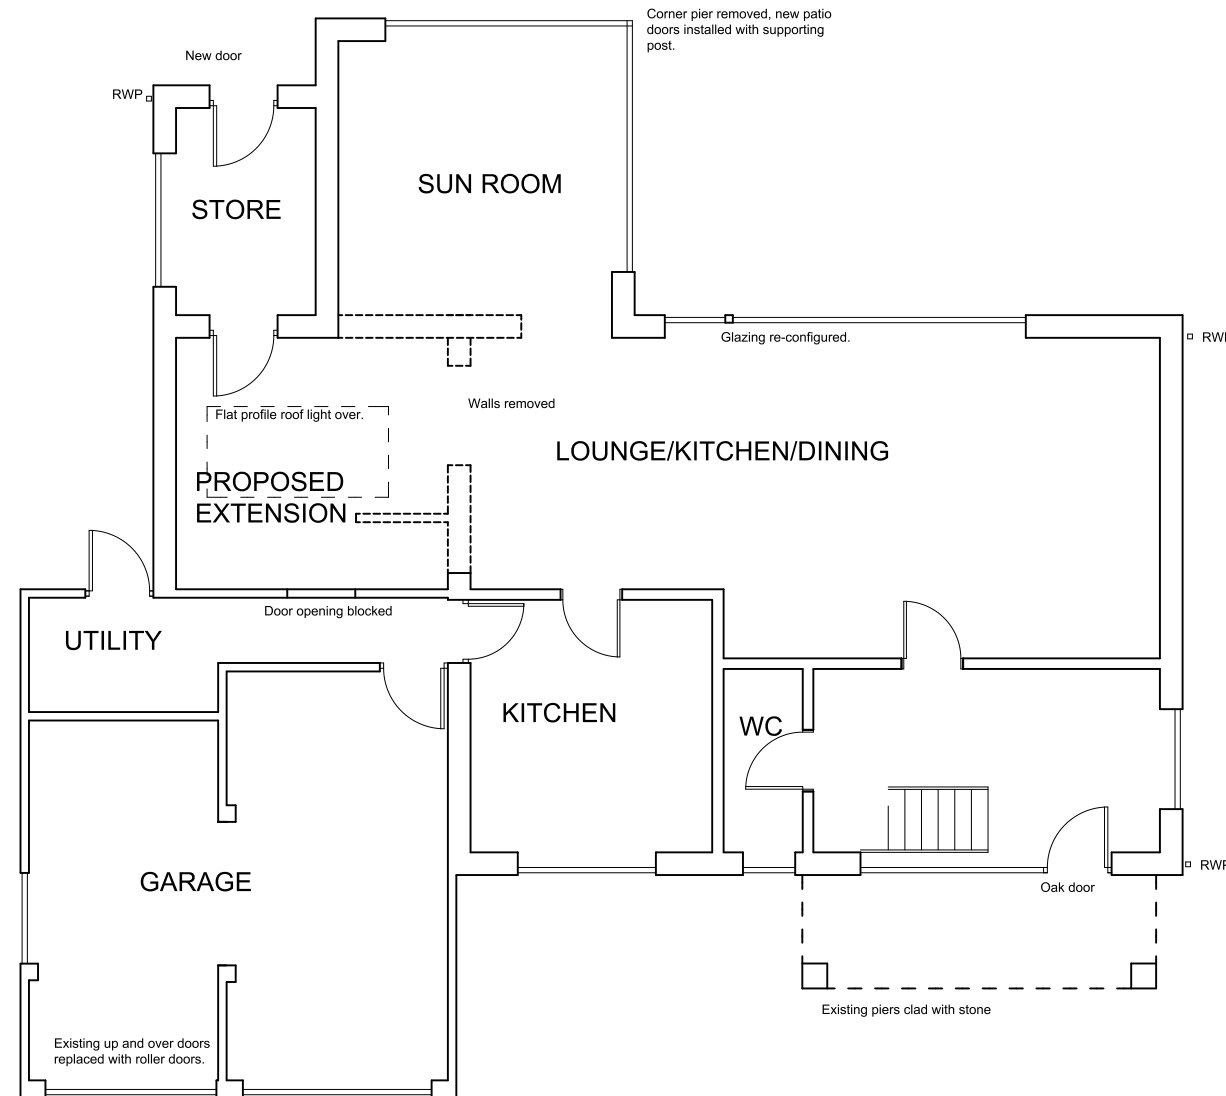


PROPOSED FIRST FLOOR PLAN

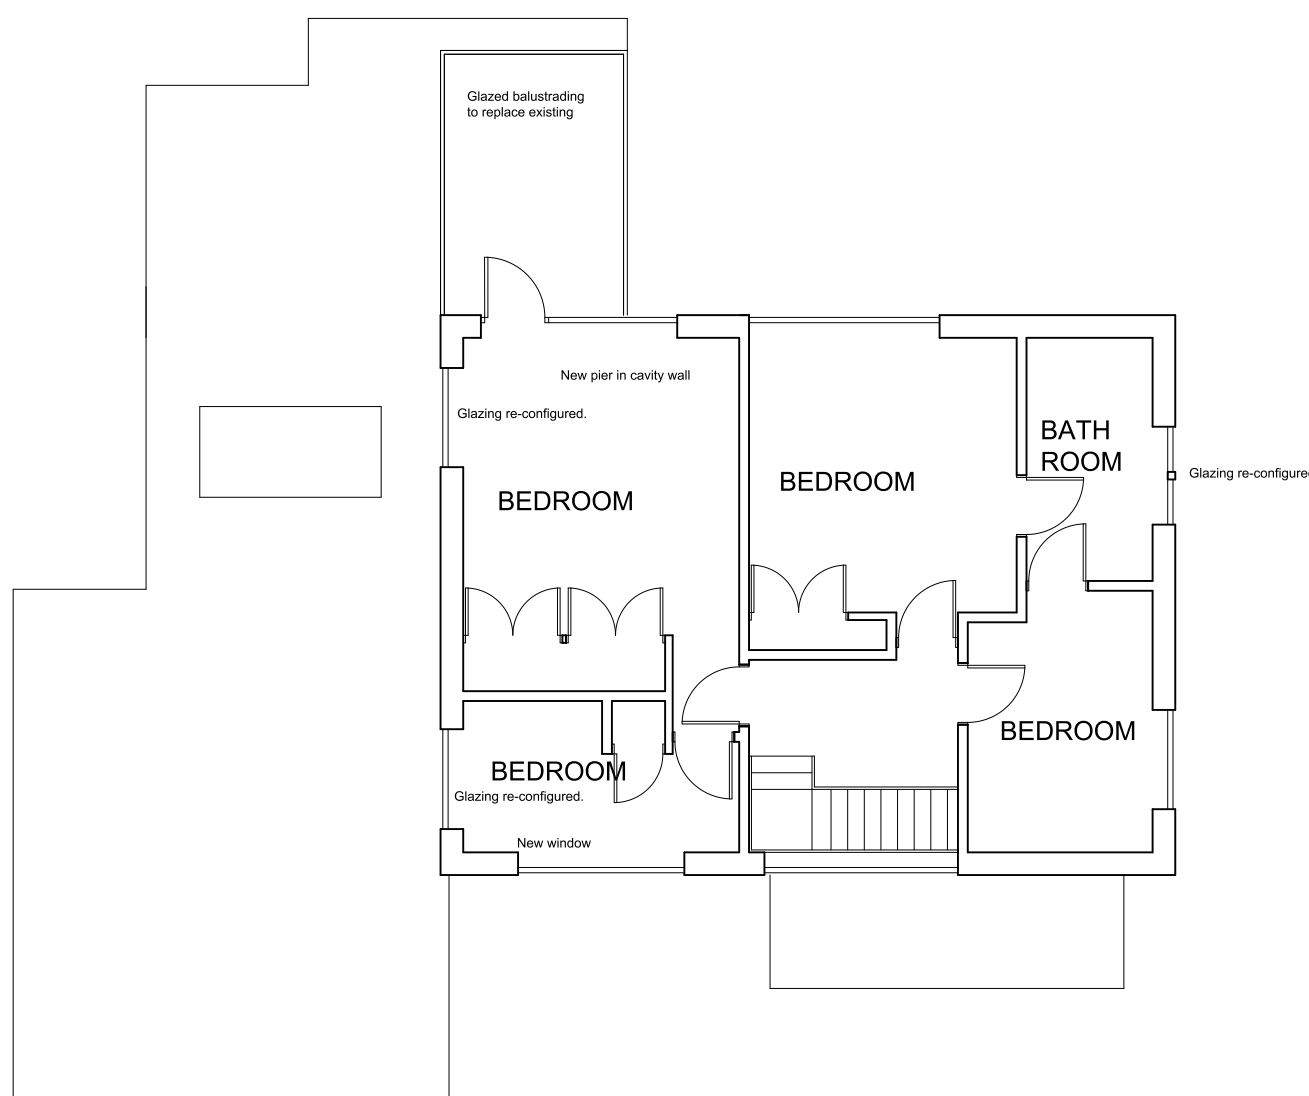

PROPOSED ROOF PLAN

 

SCALE BAR

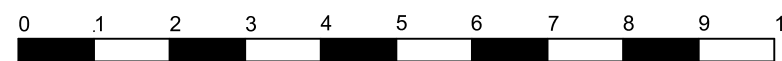

REVISIONS

Notes

1. These are computerized drawings for the purposes of obtaining planning & building regulations approvals & are based on certain overall measurements.
2. Dimensions shown must not be relied upon and must be checked on site and verified prior to commencement of work.
3. Where applicable this drawing is to be read in conjunction with other consultants' Drawings & calculations.
4. Do not scale from these drawings, except for planning purposes.
5. Work undertaken prior to Planning and Building Regulations Approval is done so entirely at the Client/Contractors own risk.

© 2019 - T. Murray

TIM MURRAY CBuildE MCABE
BUILDING CONSULTANT
6 Middleton Court, Elmer Road
Middleton - on - Sea
West Sussex, PO22 6EH
Tel: 01243 583676

PROJECT DETAIL 32 KINGSWAY ALDWICK WEST SUSSEX PO21 4DH	
EXTENSION AND ALTERATIONS	
FOR:	
DRAWING	SCALE
PLANNING	1/100
DATE: APRIL 2019	
DRAWN: T. Murray	
DRAWING: 19/23/3	REVISION: